



6. View from the sea shore




7. View from road



8. Rear view




9. View from the garden

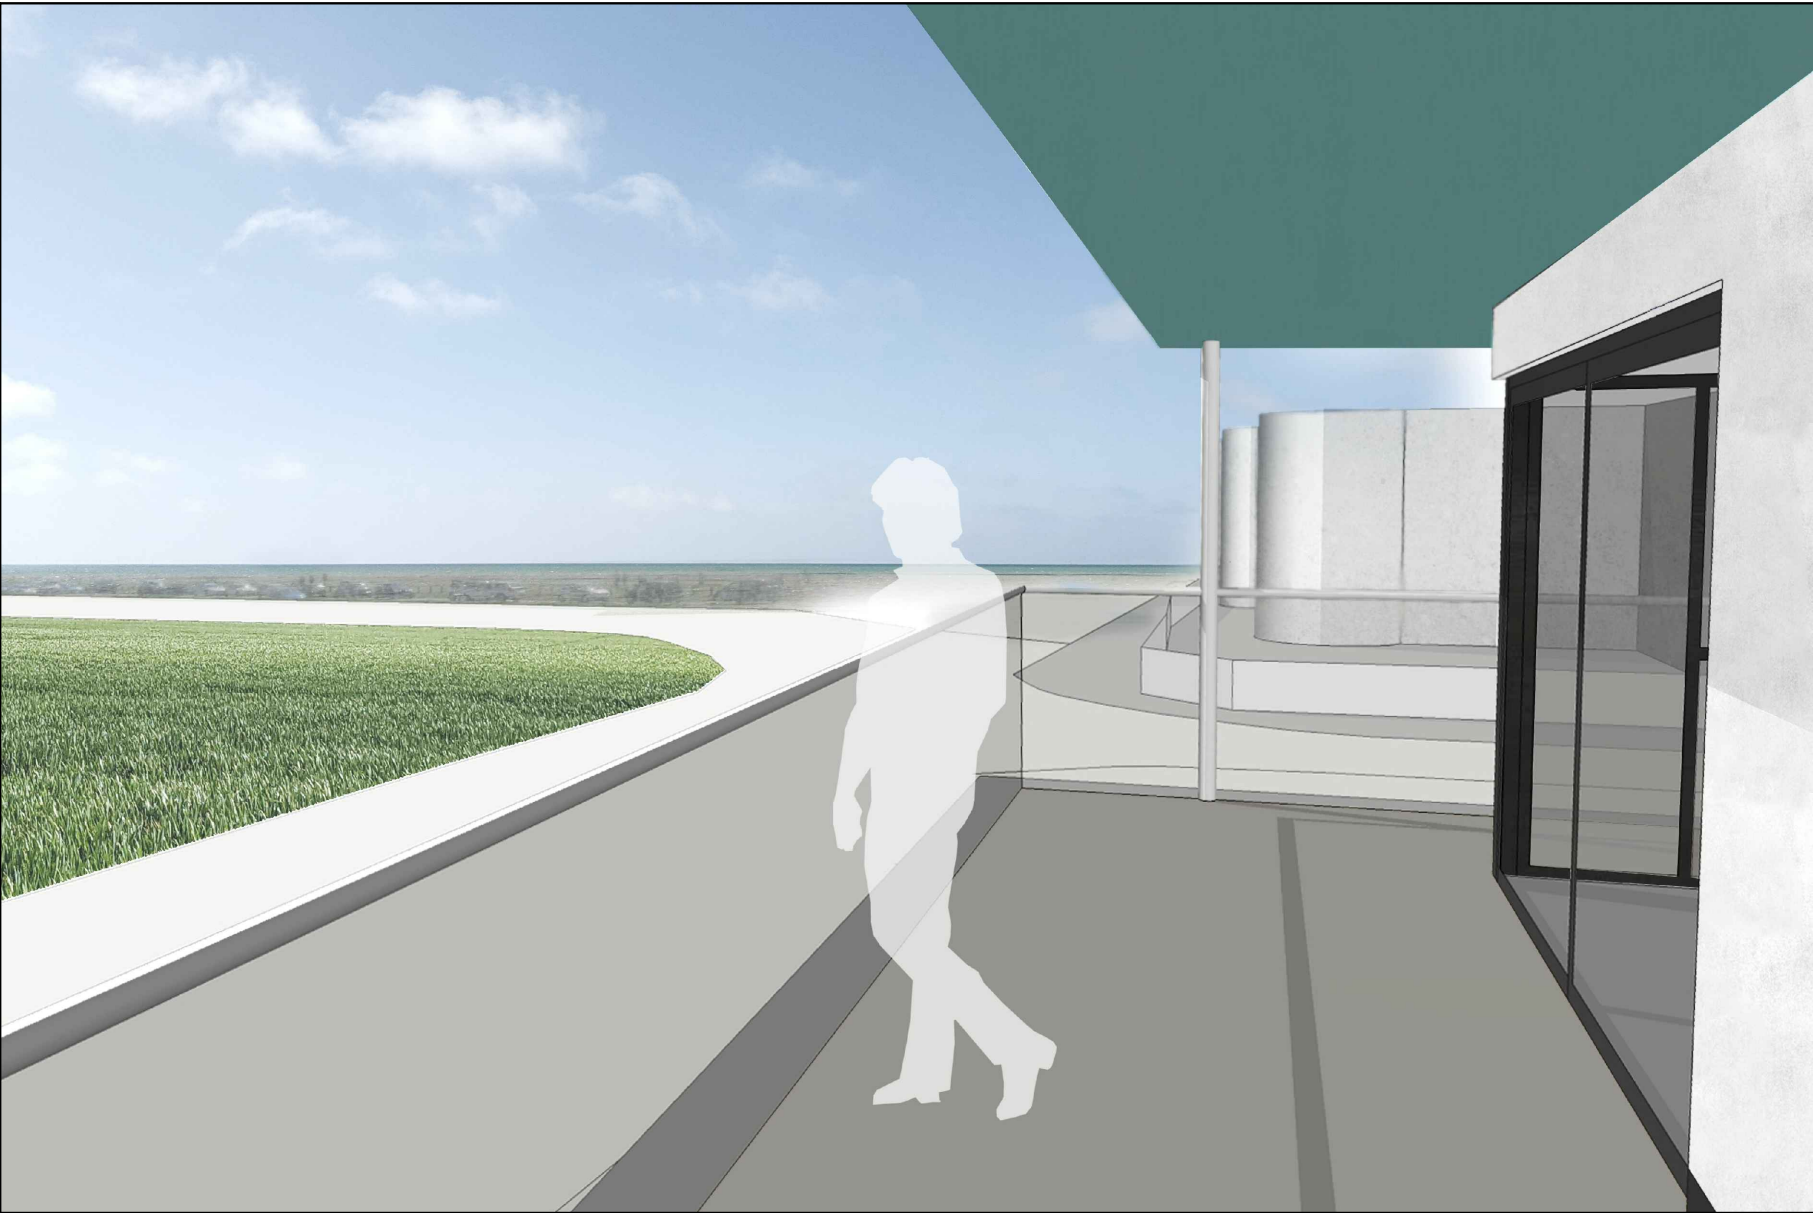

10. View from terrace




Sedum roof

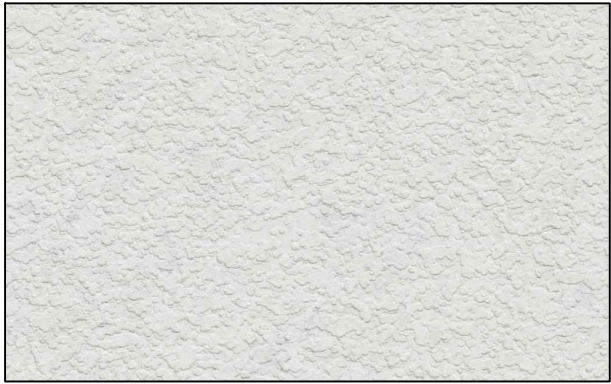


White render



Grey Rockpanel

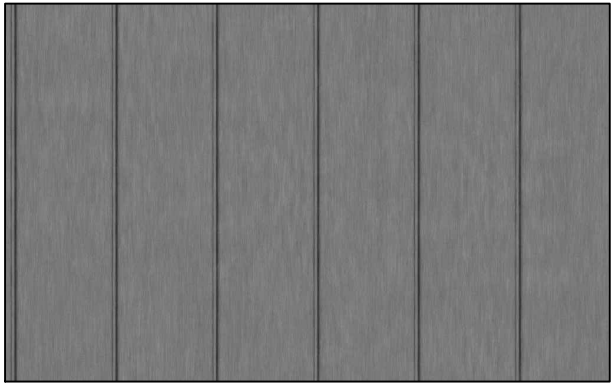

Zinc fascia roof

 

Patina Rockpanel



Grey UPVC windows



Grey aluminum doors



Entrance door

Rev.	Description	Date
-	-	-
Revisions		

Project: Extension & Refurbishment	
for Chris Levett	
at 1 Sea Drive Ferring Worthing BN12 5HD	
Contact: Michael Austin R/BA	
E-mail: project@austinlebbon.co.uk	
Web: www.austinlebbon.co.uk	
Phone: 07958427610	
Dwg Ref: 2048 [PL] 11	Rev: - Date: June 2021

