



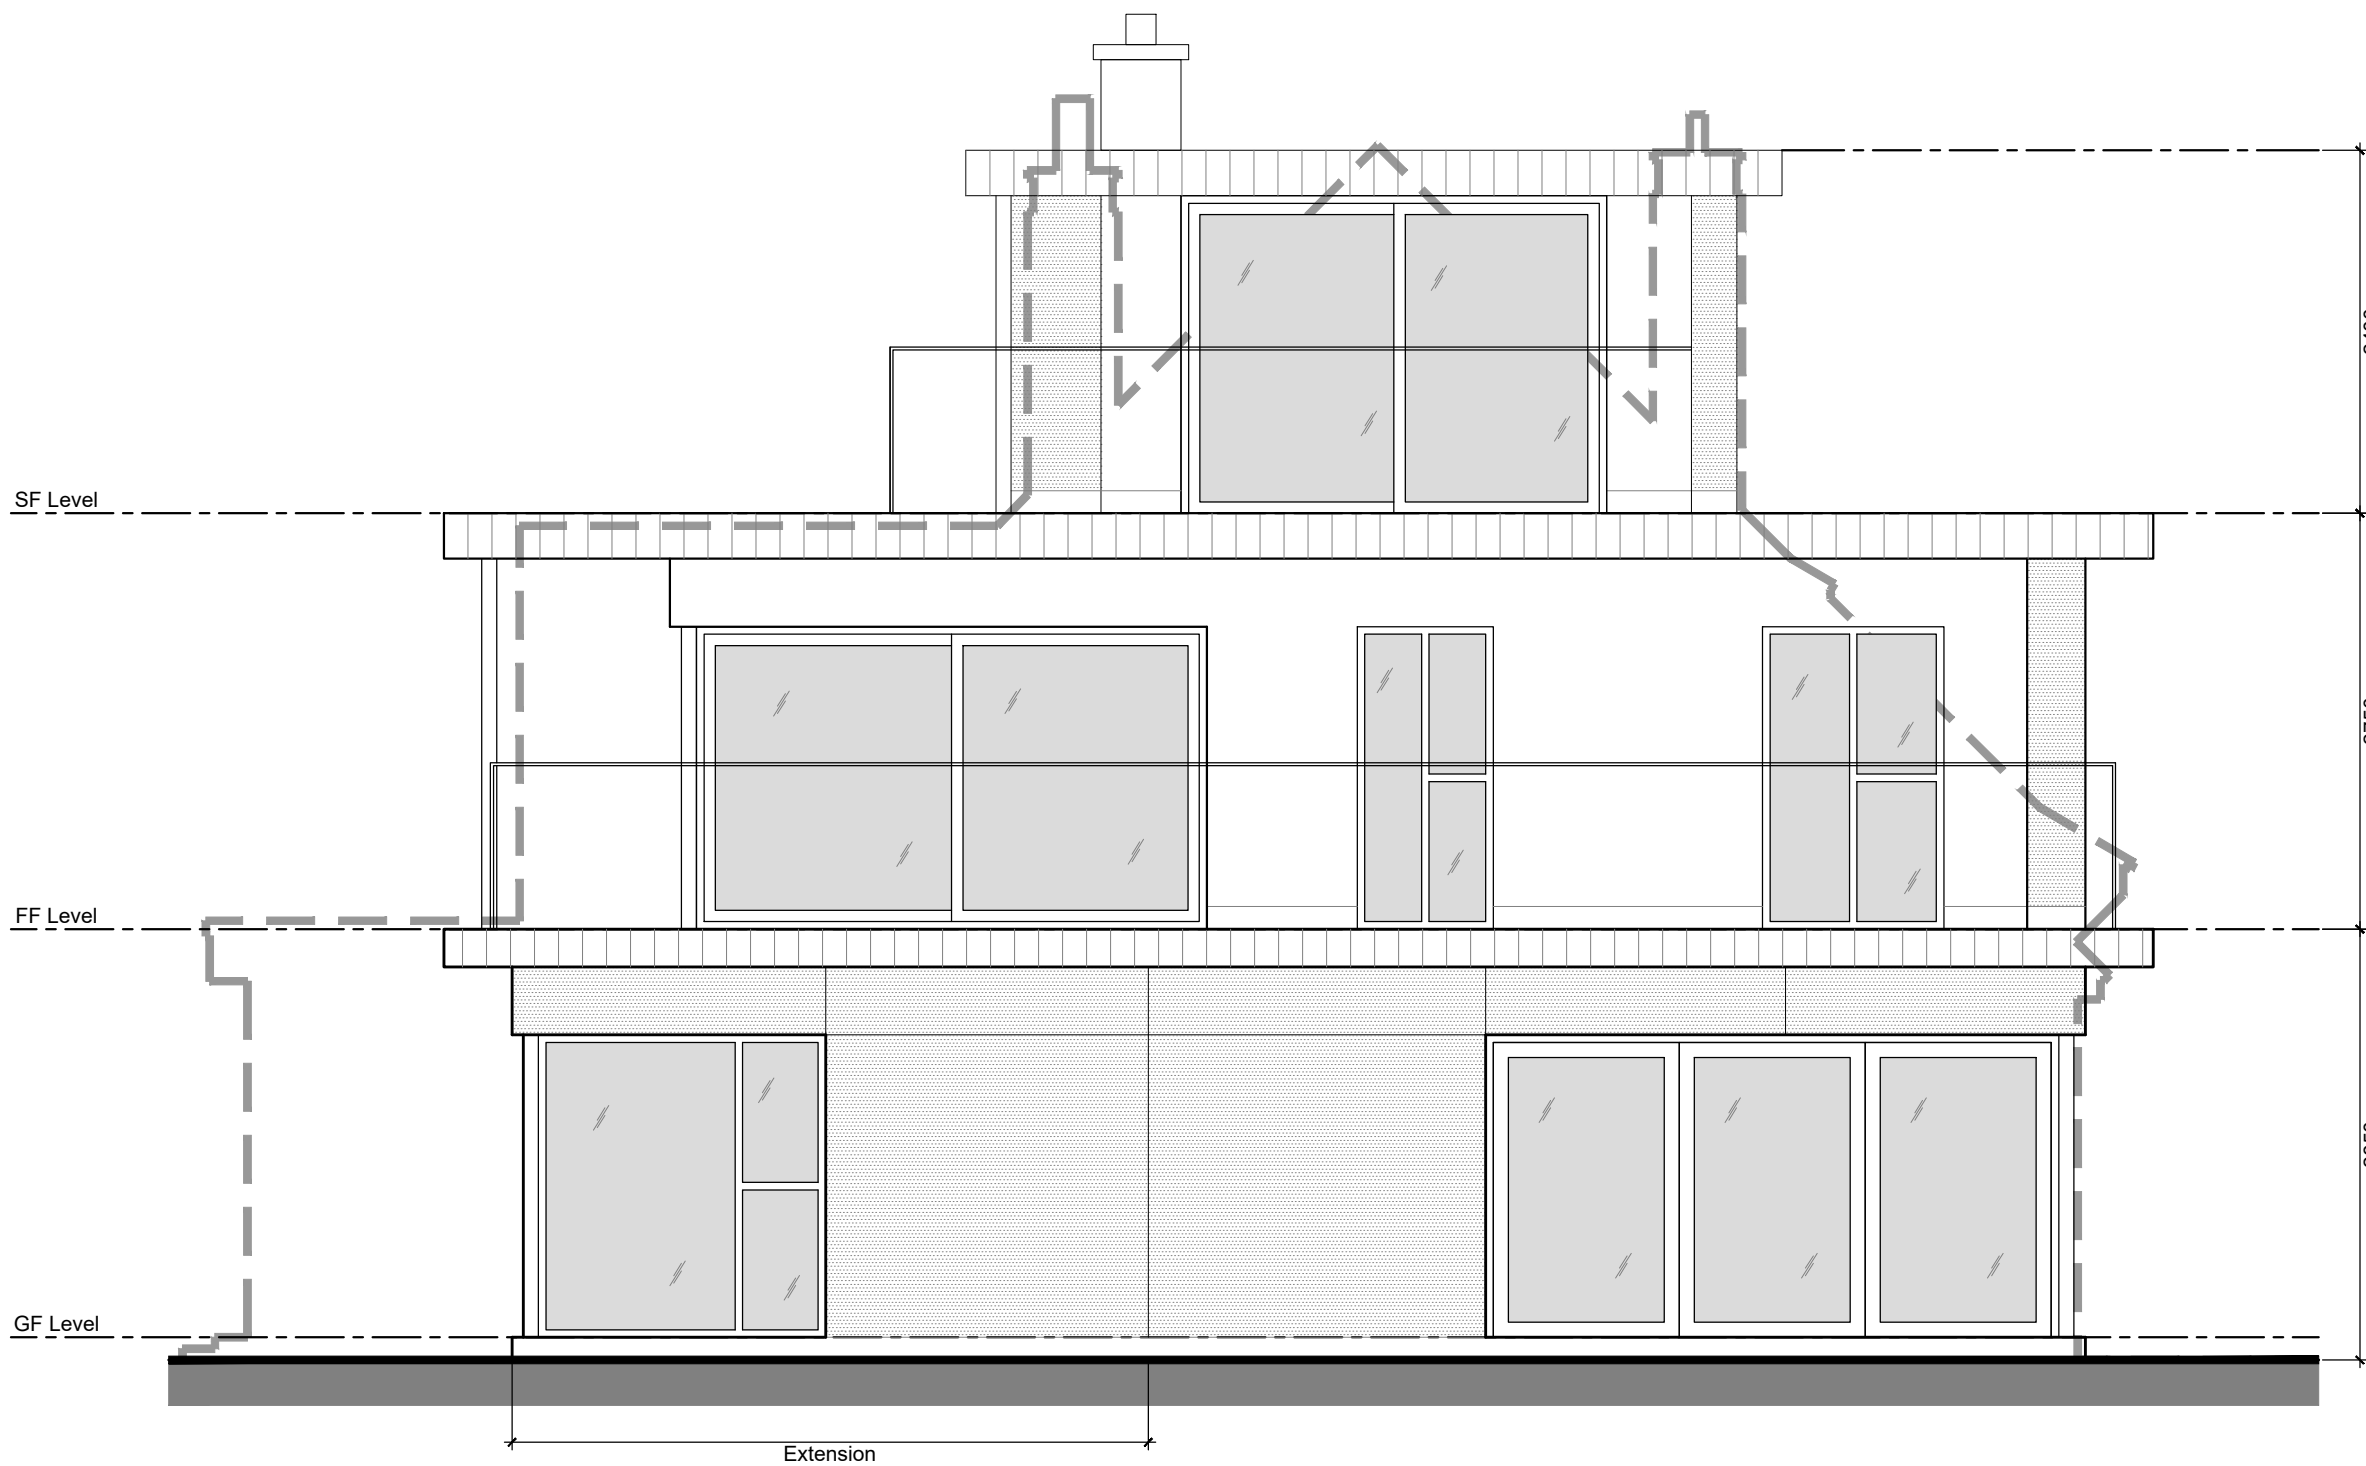


Proposed Right Elevation
(when viewed from the front)
Scale 1:50 @ A1

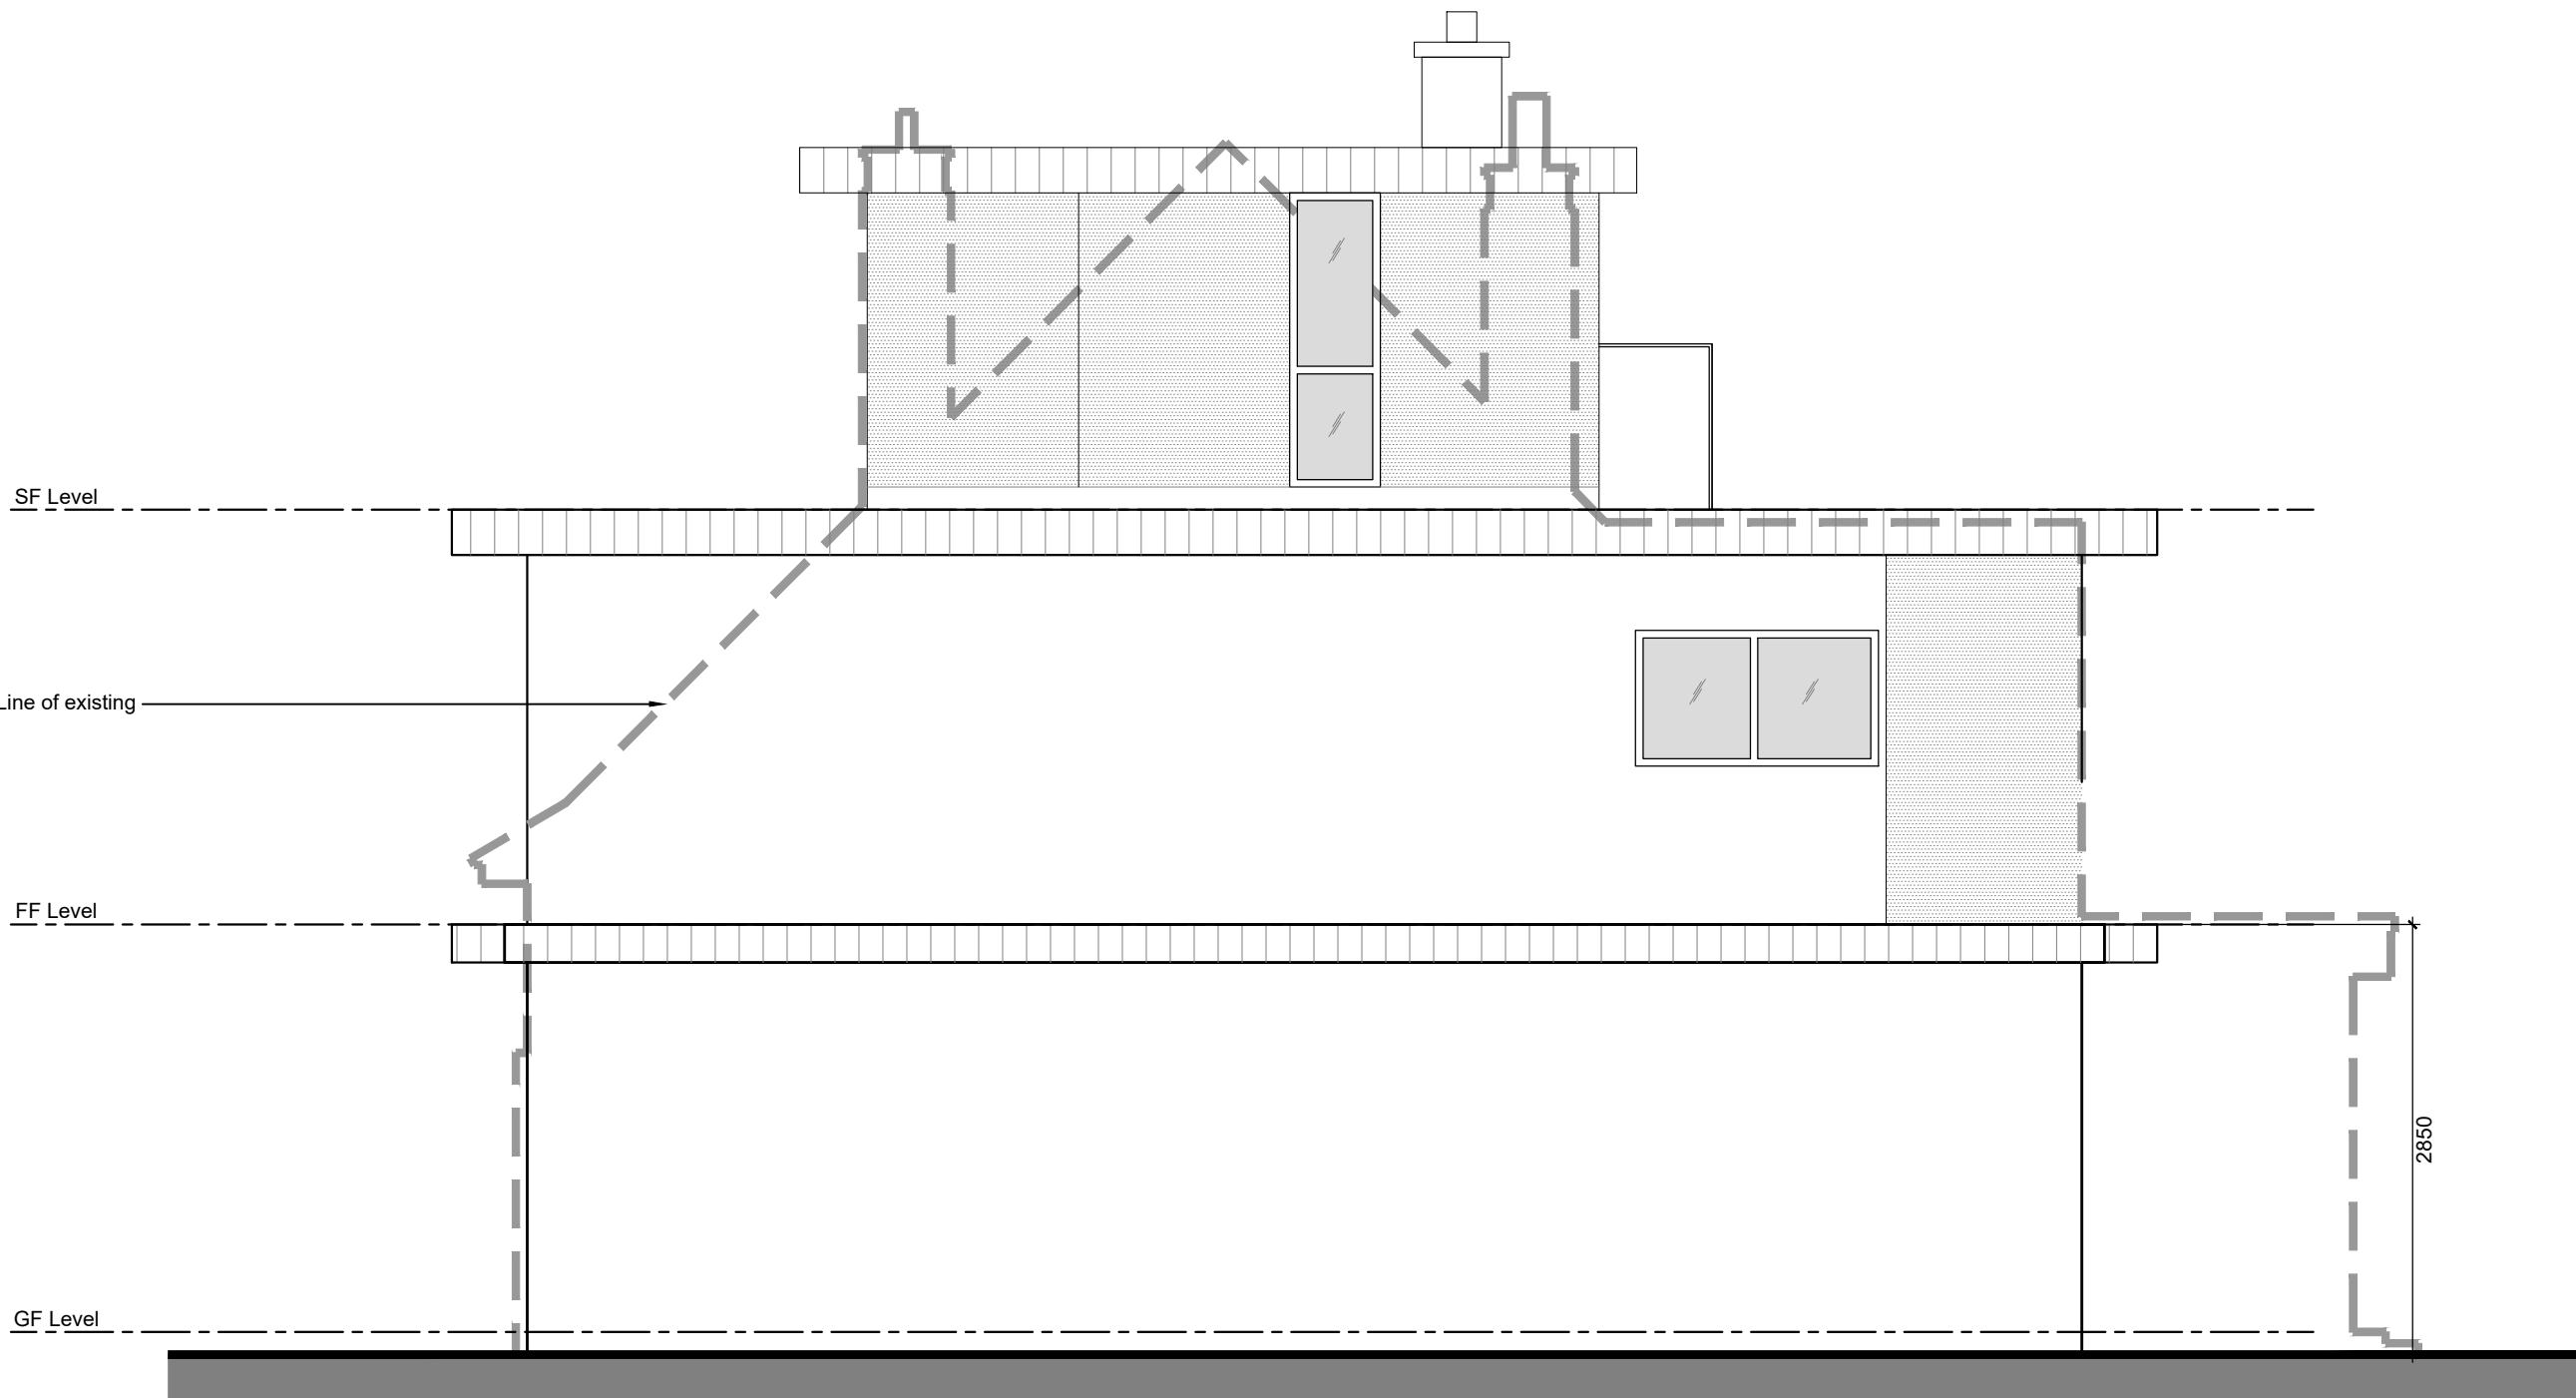

Proposed Left Elevation
(when viewed from the front)
Scale 1:50 @ A1

Materials & Finishes	
Walls	Render finish & Rock panel cladding
Roof	GRP covering & Sedum blanket
Windows	Grey UPVC
Doors	Pedestrian - Grey Aluminum Garage - powder coated steel paneled
Eaves & Facias	Zinc
Gutters & Downpipes	Zinc

Rev.	Description	Date
A	Terrace above garage removed	10-09-21
Revisions		

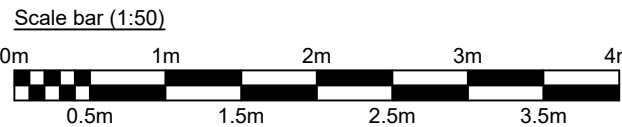

Project: Extension & Refurbishment	
for Chris Levett	
at 1 Sea Drive Ferring Worthing BN12 5HD	
Contact: Michael Austin R/BA E-mail: project@austinglebbon.co.uk Web: www.austinglebbon.co.uk Phone: 07958427610	
Dwg Ref: 2048 [PL] 06	Rev: A Date: September 2021