



6. View from the sea shore




7. View from road



8. Rear view



9. View from the garden

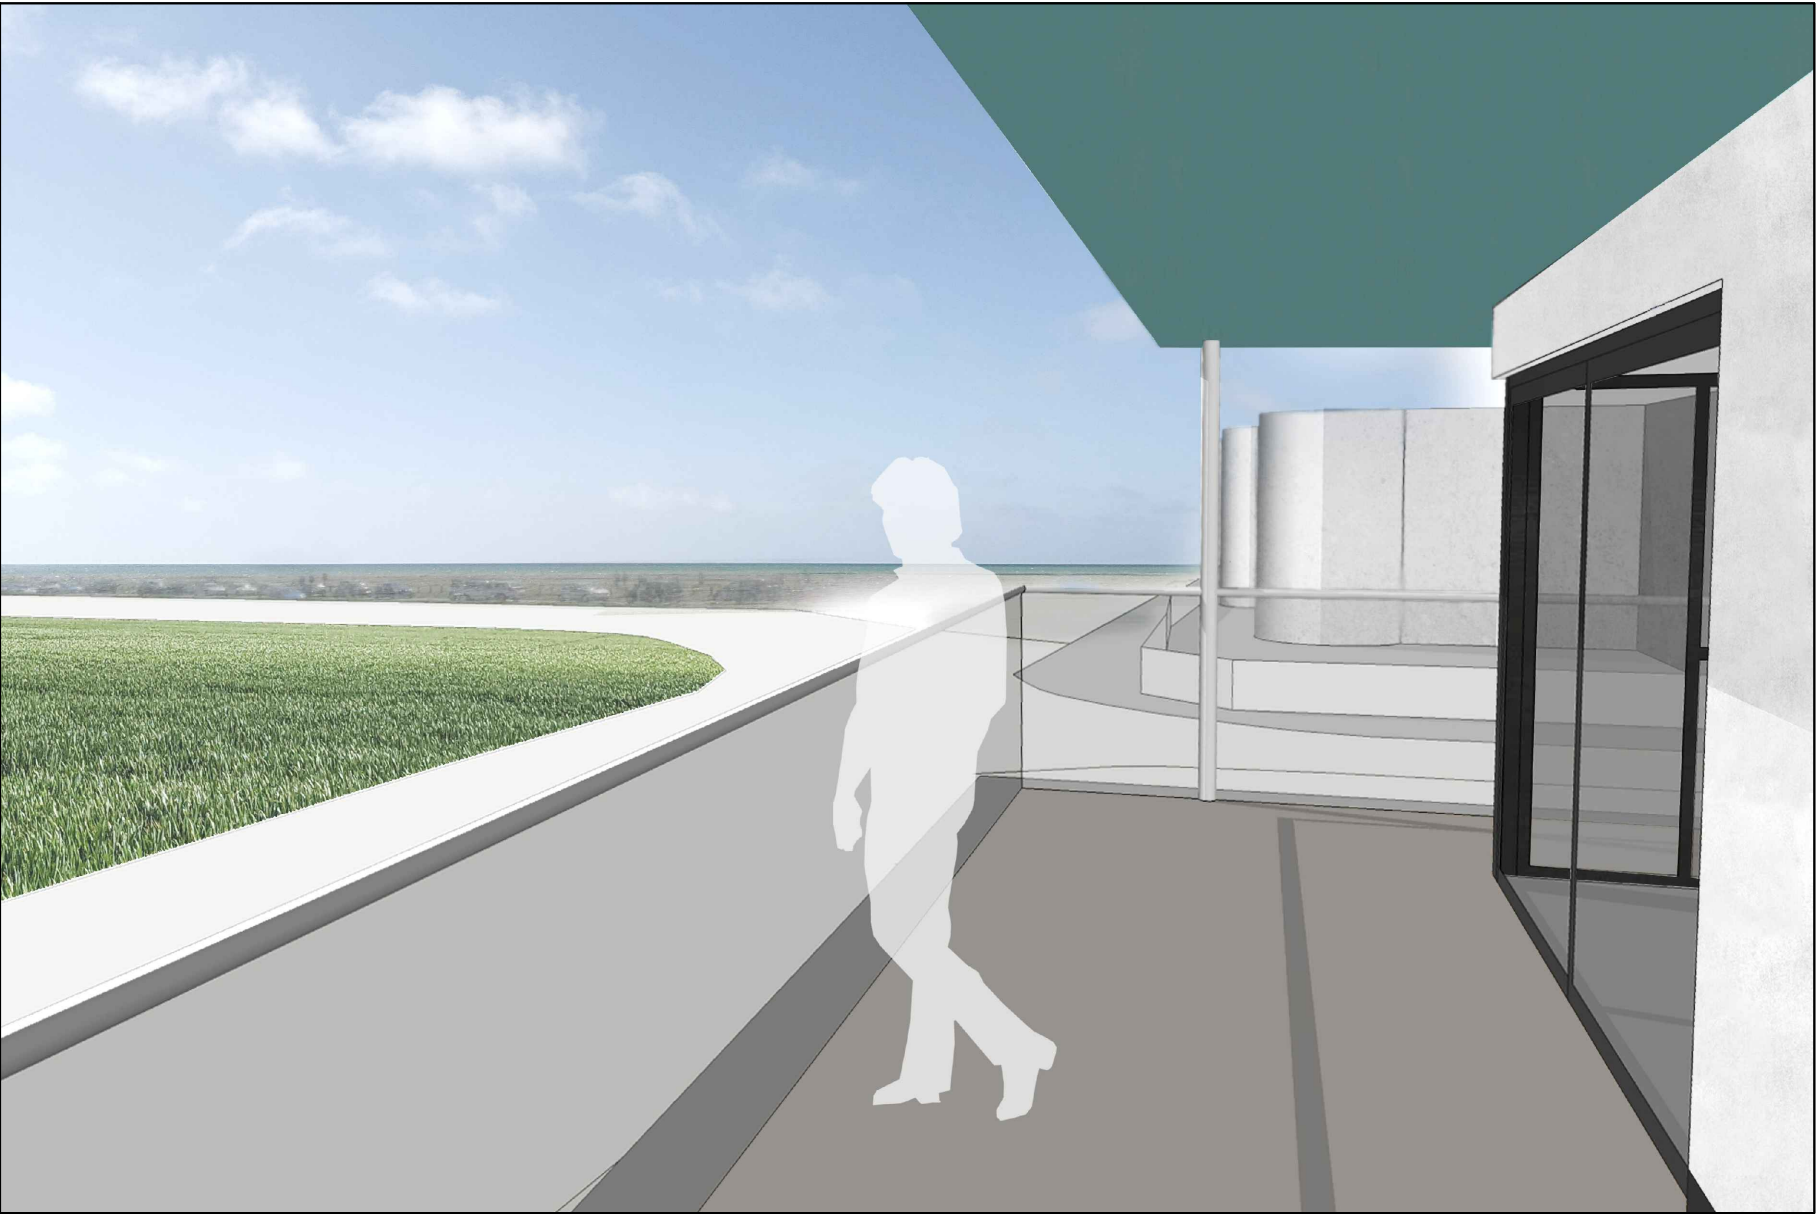

10. View from terrace

DO NOT SCALE OFF THIS DRAWING
EXCEPT FOR PLANNING PURPOSES
ALL DIMENSIONS TO BE CHECKED ON SITE




Sedum roof




Render wall



Concrete Rockpanel

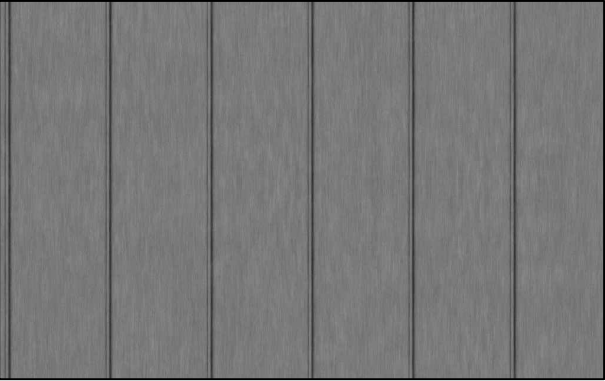

Zinc fascia roof

 

Patina Rockpanel



Grey UPVC windows



Aluminum door

A	Terrace above garage removed		10-09-21
Rev.	Description		Date
Revisions			

Project: Extension & Refurbishment	
for Chris Levett	
at 1 Sea Drive Ferring Worthing BN12 5HD	Contact: Michael Austin <i>R/BA</i> E-mail: project@austinlebbon.co.uk Web: www.austinlebbon.co.uk Phone: 07958427610
Dwg Ref: 2048 [PL] 11	Rev: A Date: September 2021

This drawing has been produced by Austin Lebbon Architecture Ltd