



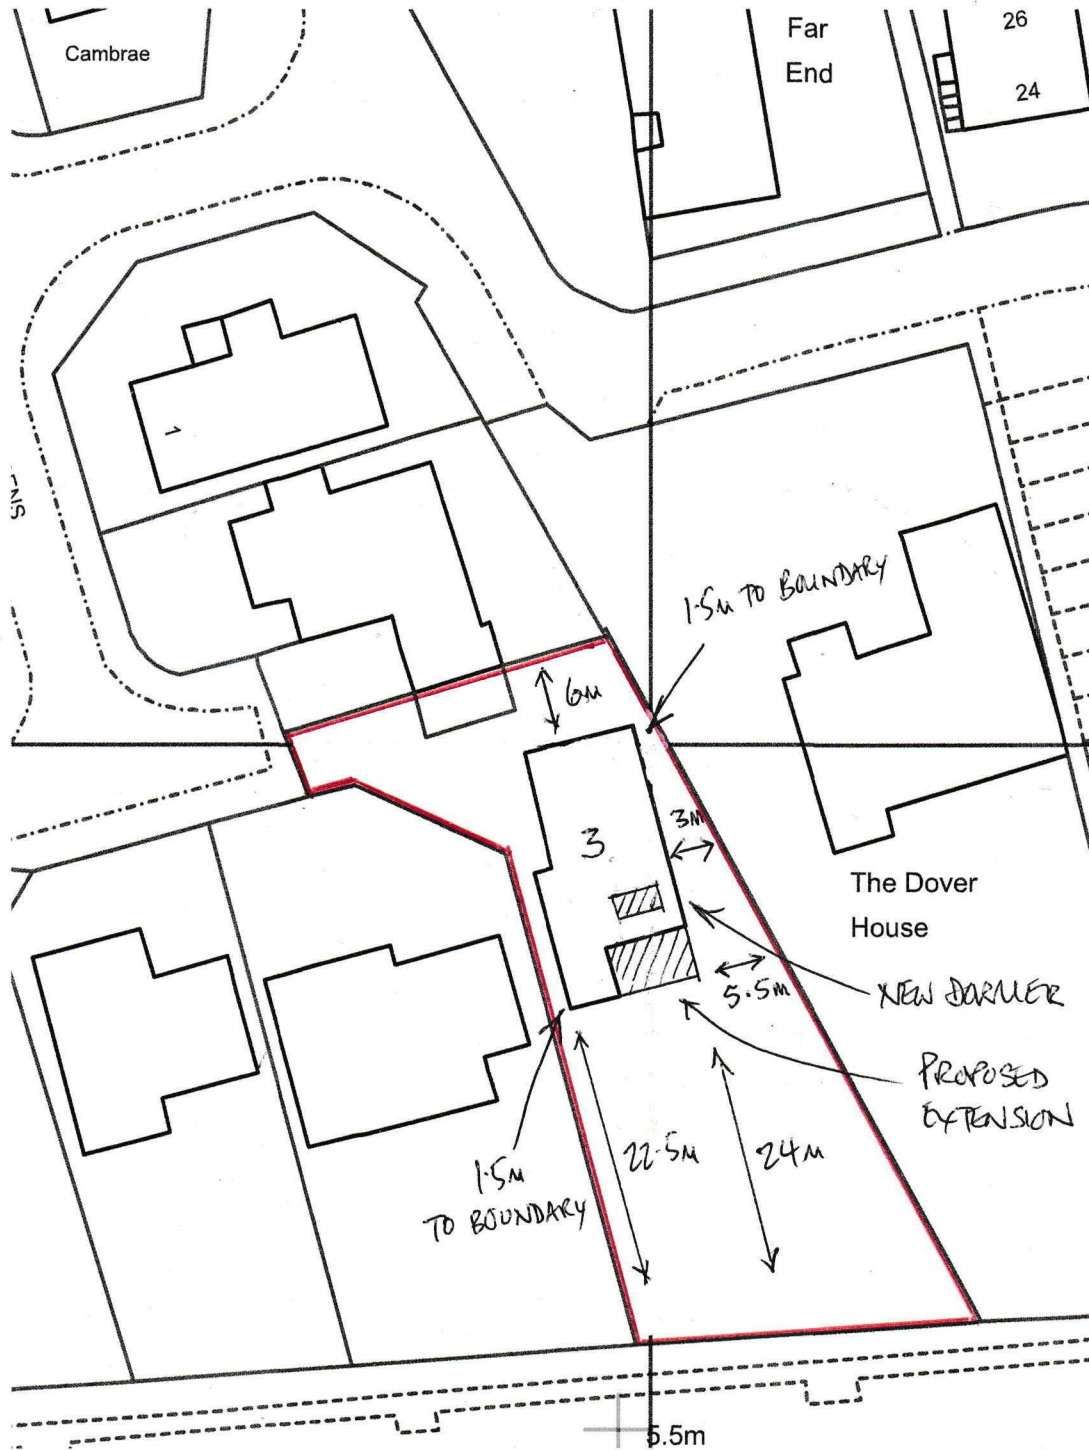

BLOCK PLAN 1:500 @ A4.
 27/11/18.
 DRWG No. DS/LAMORNA/07/REV 1.

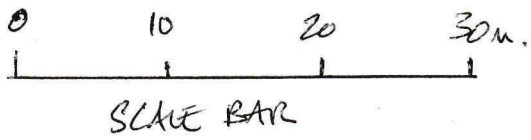