


STEEL BEAM

TIMBER JOIST/BREAM/POST

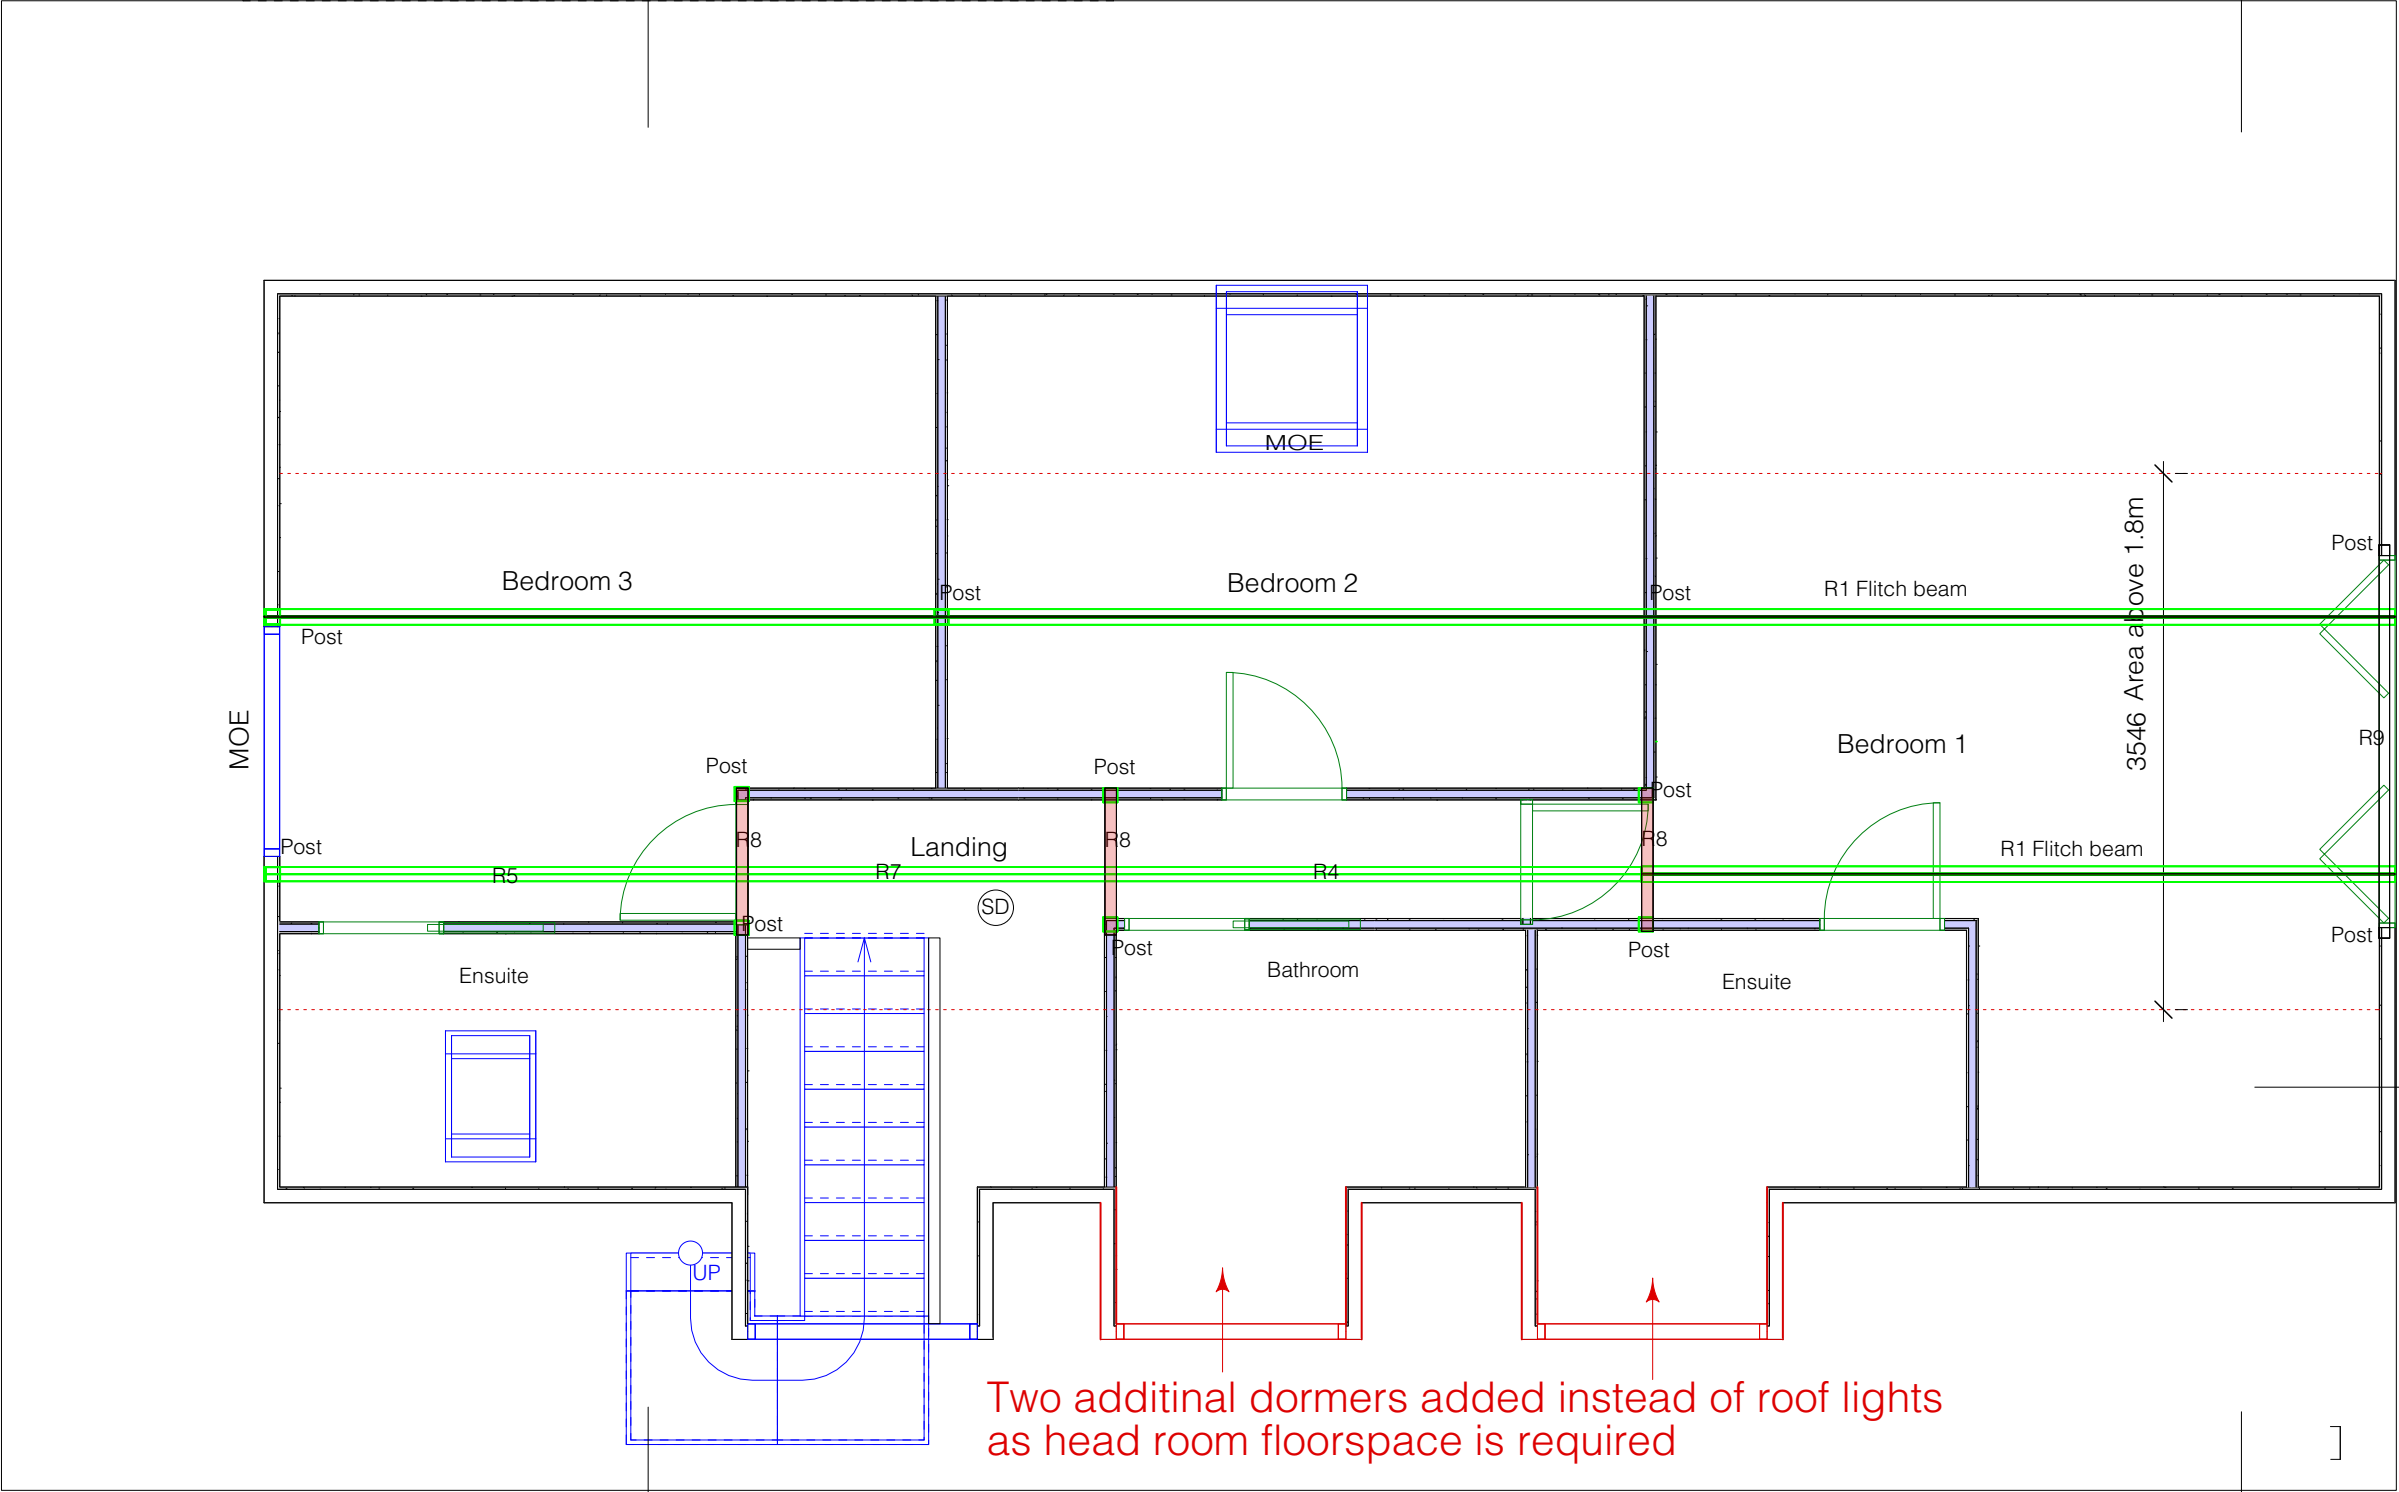

PROPOSED FIRST FLOOR



1:50

Project Name:

Rear Extension

Front first floor roof extension


written dimensions to be respected.
Copyright protected to PB Properties

Client: **Clarke**

Site Address:
10 Oval Way
Ferring
BN12 5RA


Paul Maggs MCIAT
Hazelwood, Harbolets Road,
West Chiltonington RH20 2LG
Tel: 01798 813298
paul@pbproperties.co.uk
www.pbproperties.co.uk



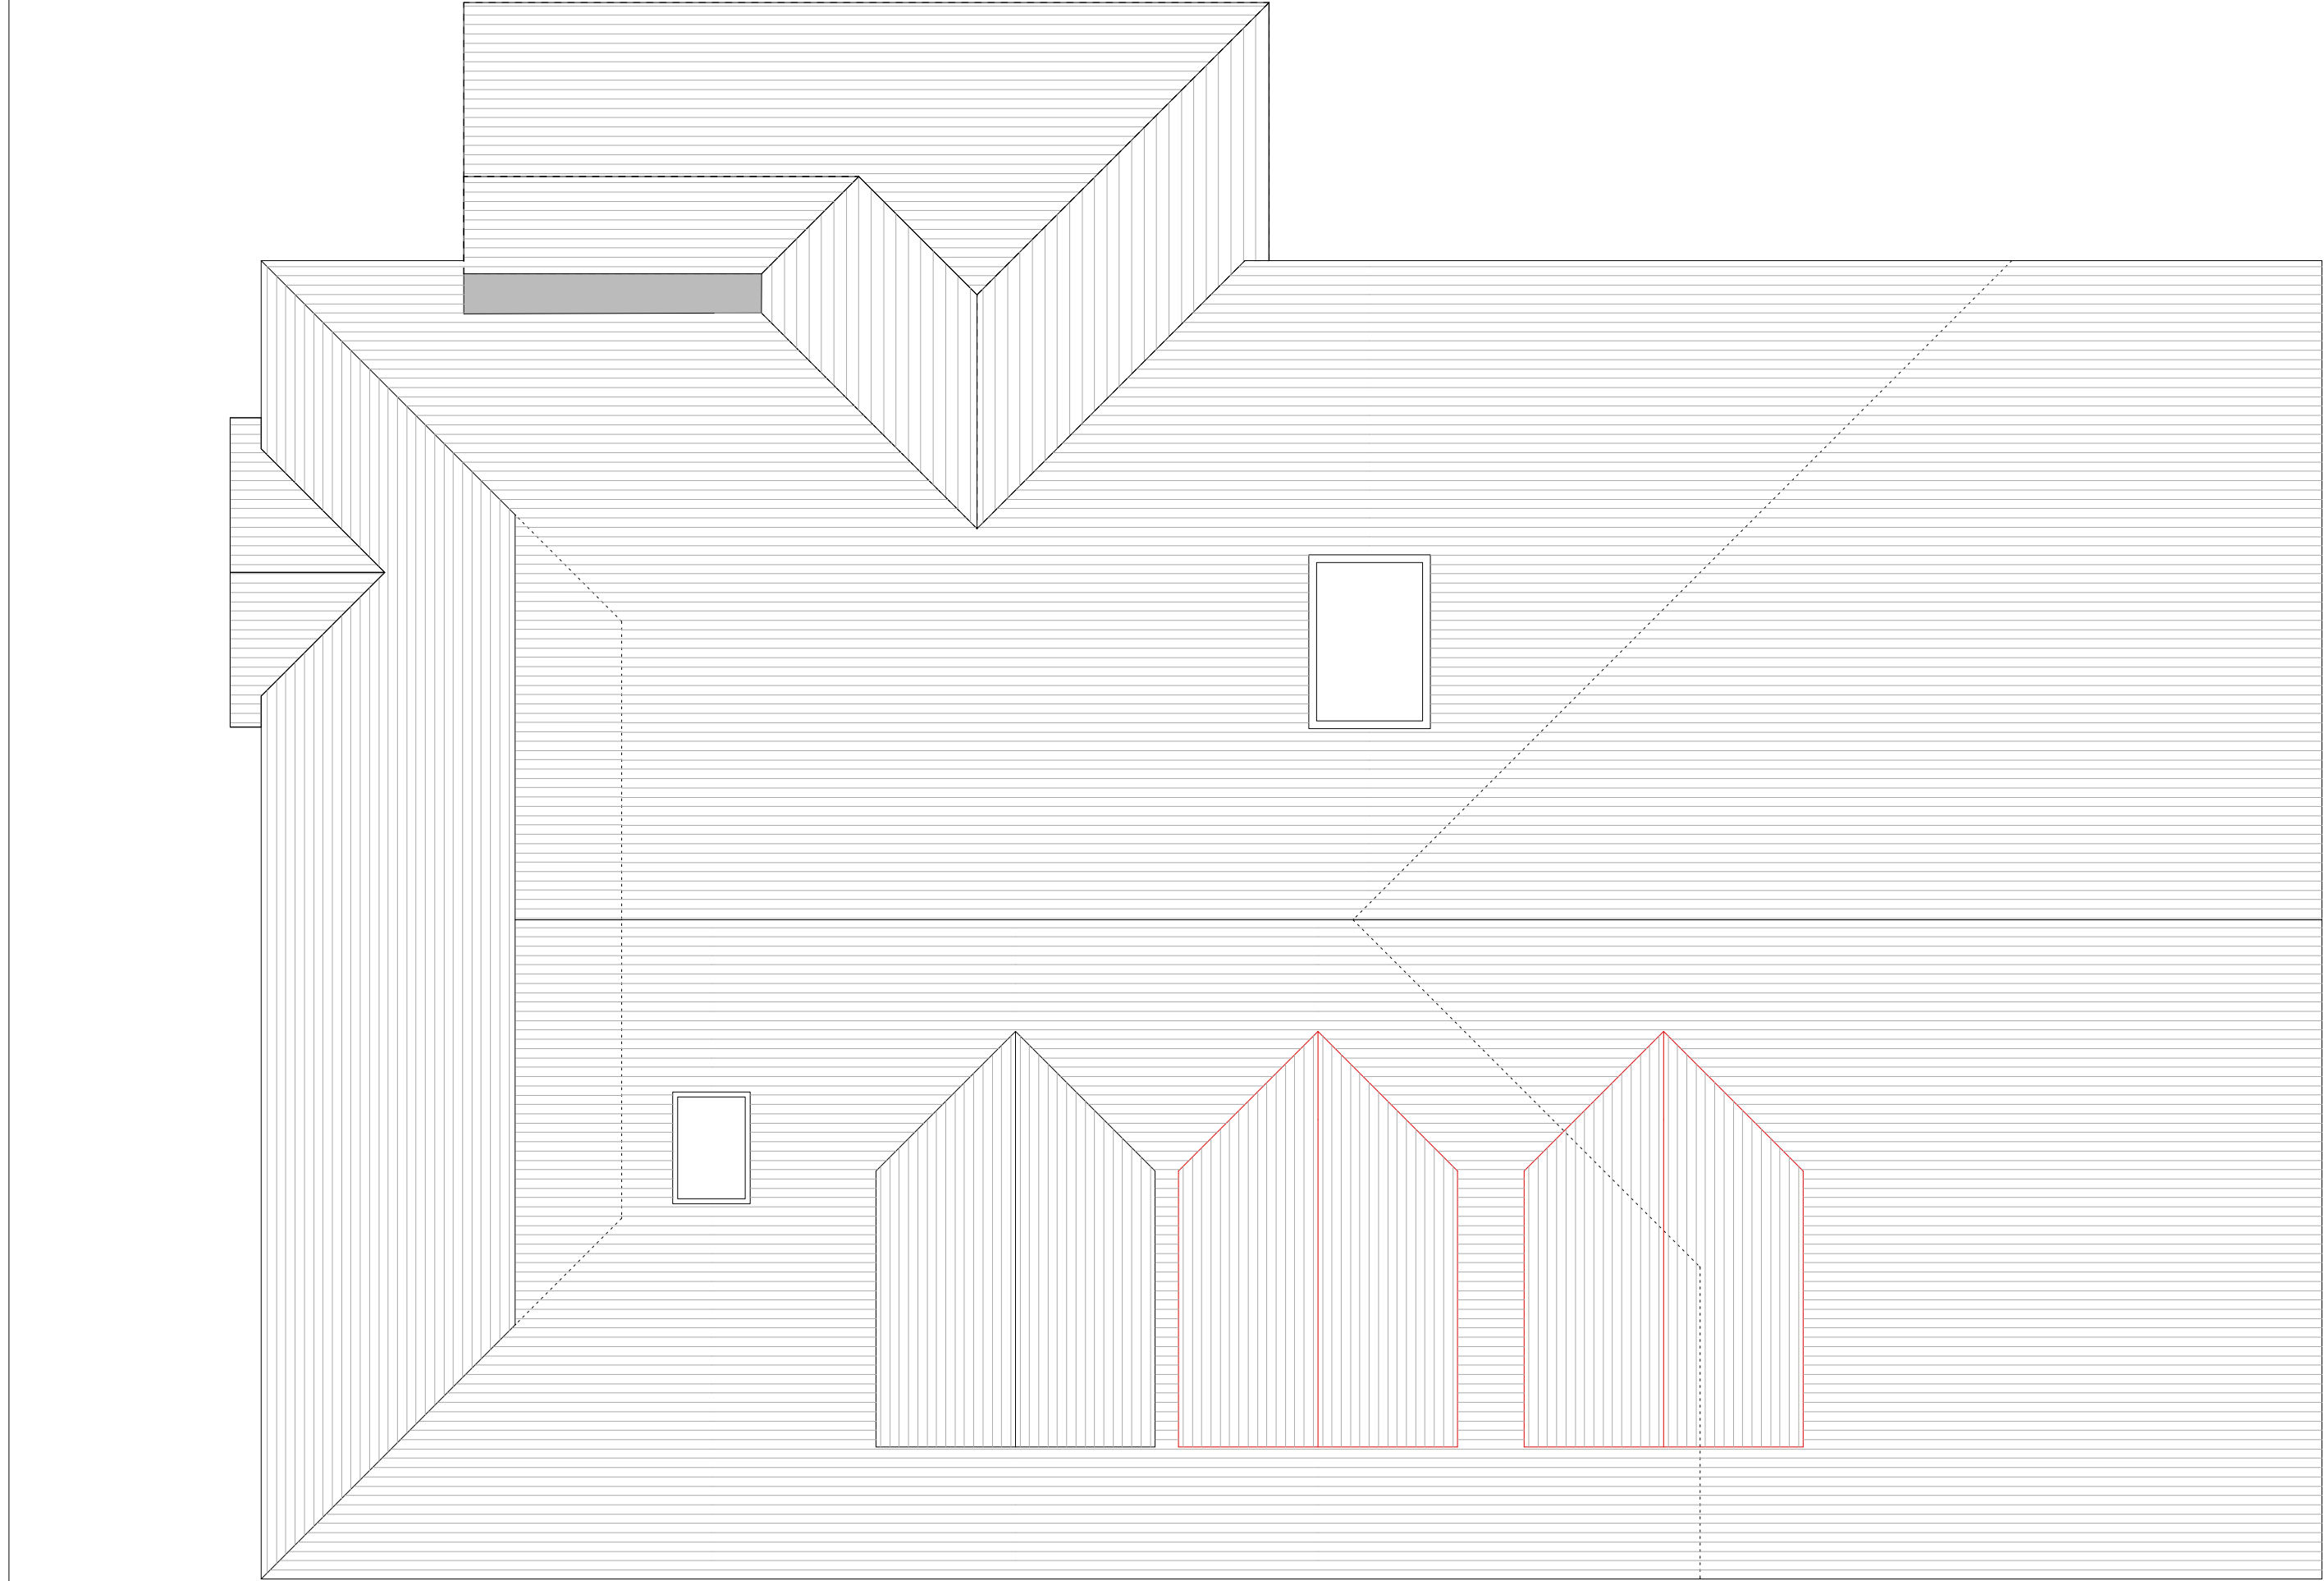


PROPOSED ROOF

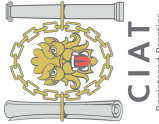


 Registered Practice	 the design to build on	Paul Maggs MC/AT Hazelwood, Harbolets Road, West Chiltington RH20 2LG Tel: 01798 813298 paul@pbproperties.co.uk www.pbproperties.co.uk	Client: Clarke Site Address: 10 Oval Way Ferring BN12 5RA	Project Name: Rear Extension Front first floor roof extension	Scales: 1:50
				Date: 14/08/2020	Sheet No. C 0120/453/15a Drawings produced using Vedworks CAD. Only written dimensions to be respected. Copyright protected to PB Properties



EAST

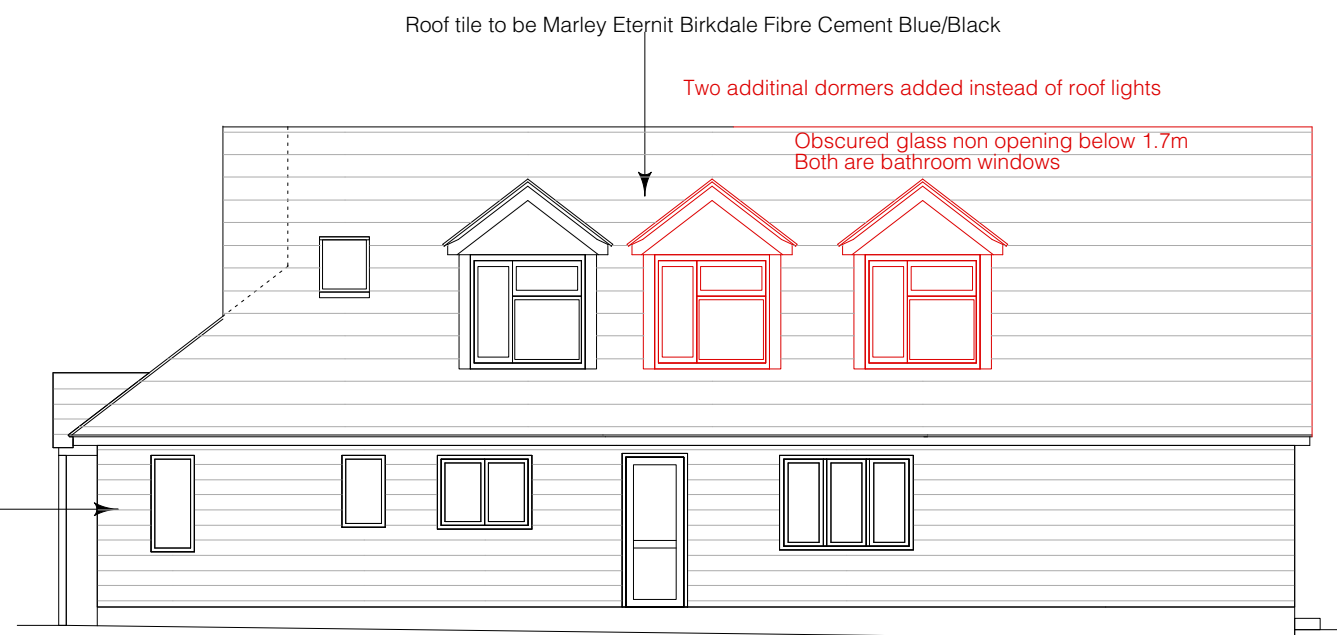

NORTH

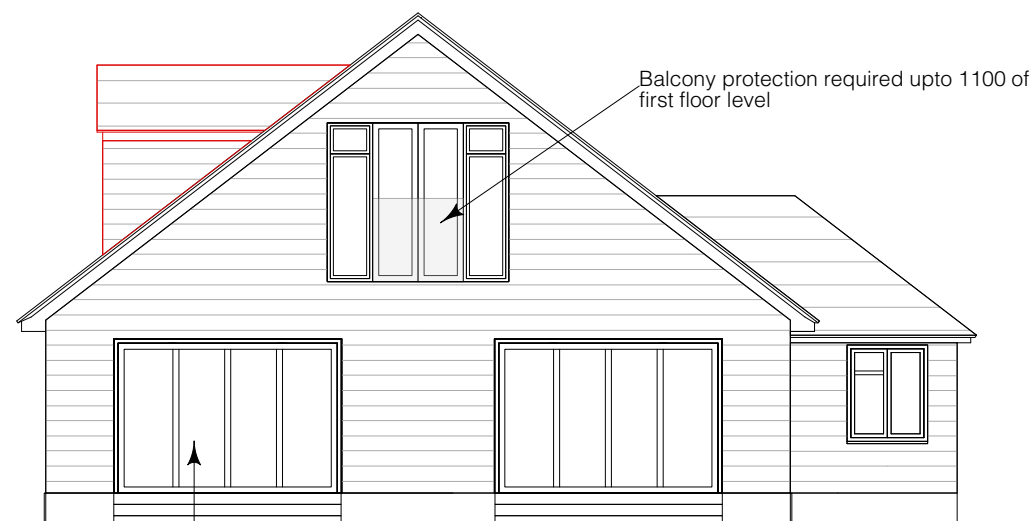

WEST



SOUTH

PROPOSED ELEVATIONS revision works lined red

000 1.0 2.0 3.0 4.0 5.0 M



Paul Maggs MCIAT
Hazelwood, Harbolets Road,
West Chilton RH20 2LG
Tel: 01798 813298
paul@pbproperties.co.uk
www.pbproperties.co.uk

Client: **Clarke**

Site Address:
**10 Oval Way
Ferring
BN12 5RA**

Project Name:
**Rear Extension
Front first floor roof extension**

Date: **14/08/2020**

Scales:
1:100

Plan No. **C 0120/453/17a**

Drawings produced using Vectorworks CAD. Only
written dimensions to be respected.
Copyright protected to PB Properties