



• NOTE •

NEW HIP END TO GABLE
ALLOWABLE UNDER
PERMITTED DEVELOPMENT
REGULATIONS.

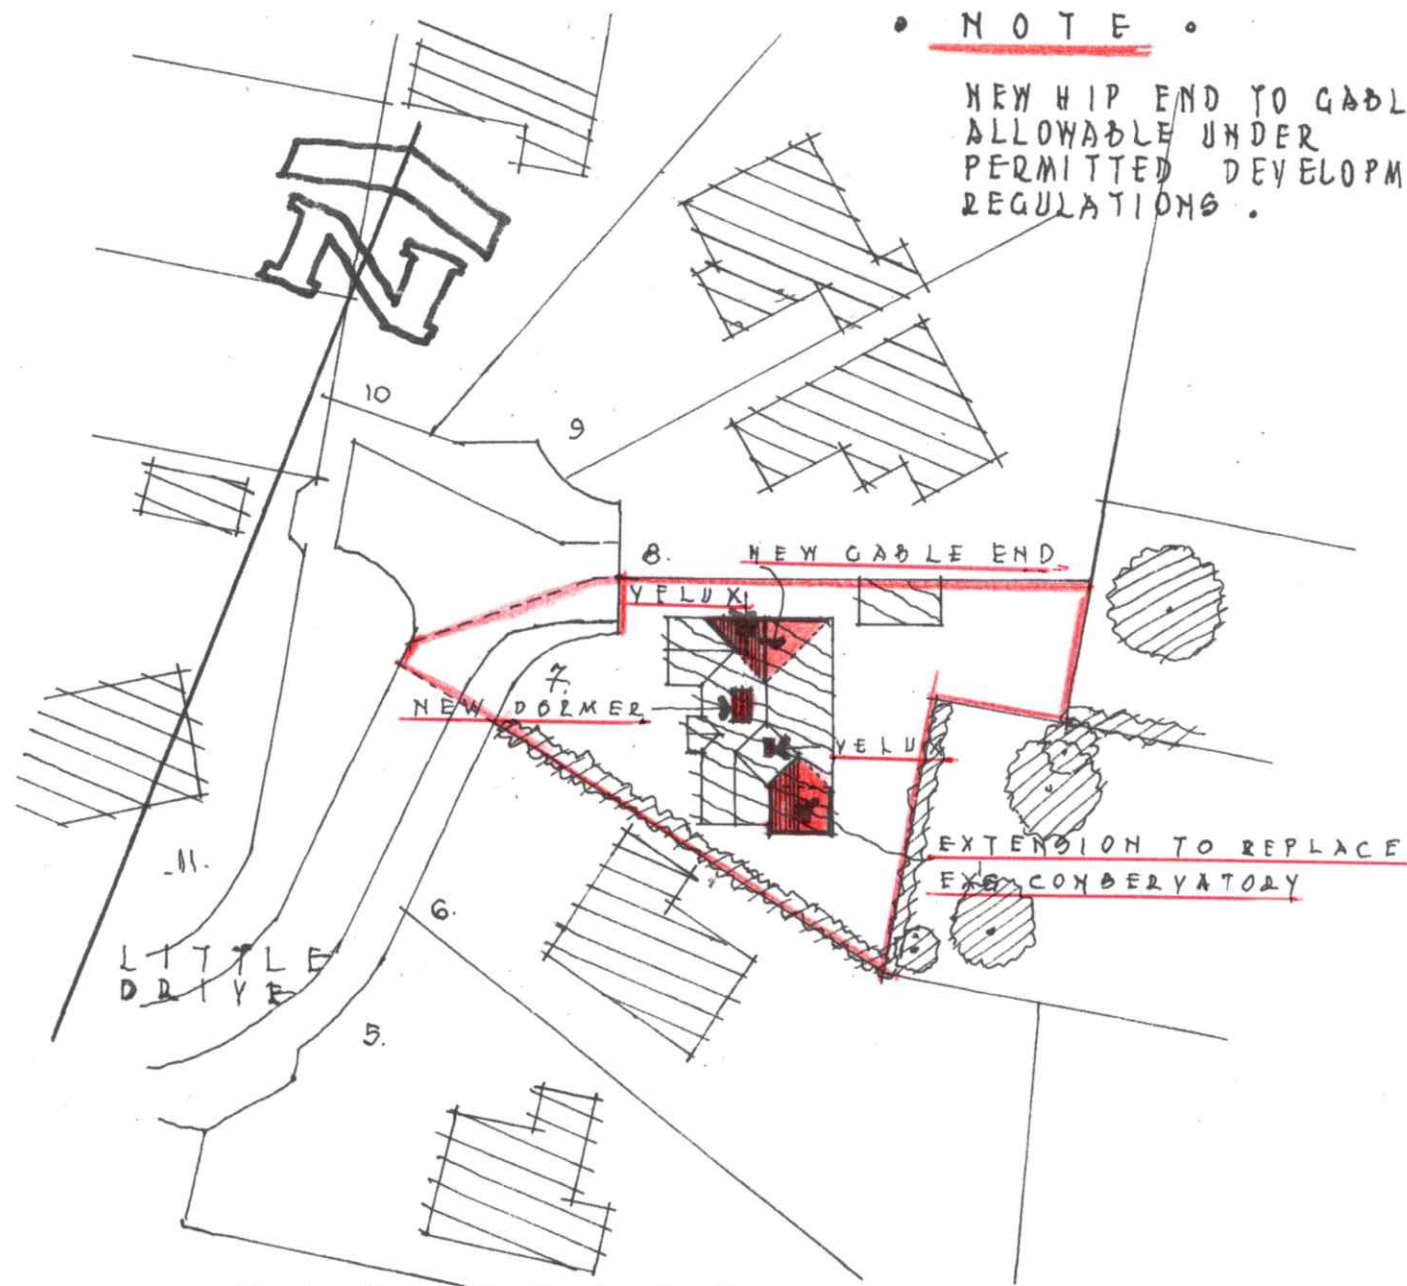

SITE PLAN.
SCALE 1/500.

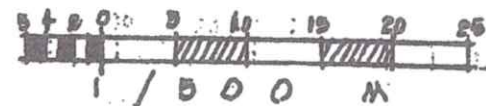

A.4. SHEET.

7 Little Drive, Ferring,
West Sussex. BN12 5RF

Extensions & Alterations,
For • Mr & Mrs. K. King.

GORDON F. DIXON
19 DERWENT DRIVE
GORING-BY-SEA
WORTHING, W. SUSSEX
BN12 6LA.
0785-7648-744.

DRG.
19/14 S/P.
DATE DEC 2019.