




WINDOW TO BE OBSOURED GLASS
& ONLY OPENABLE, ABOVE 1.70 M.
ABOVE FLOOR LEVEL

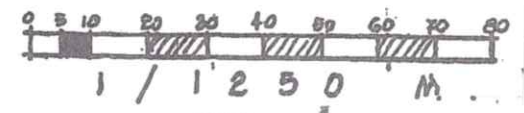

LOCATION PLAN
SCALE = 1/1250.

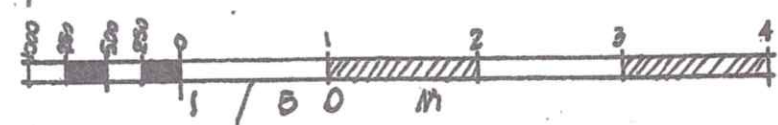

A.B. SHEET

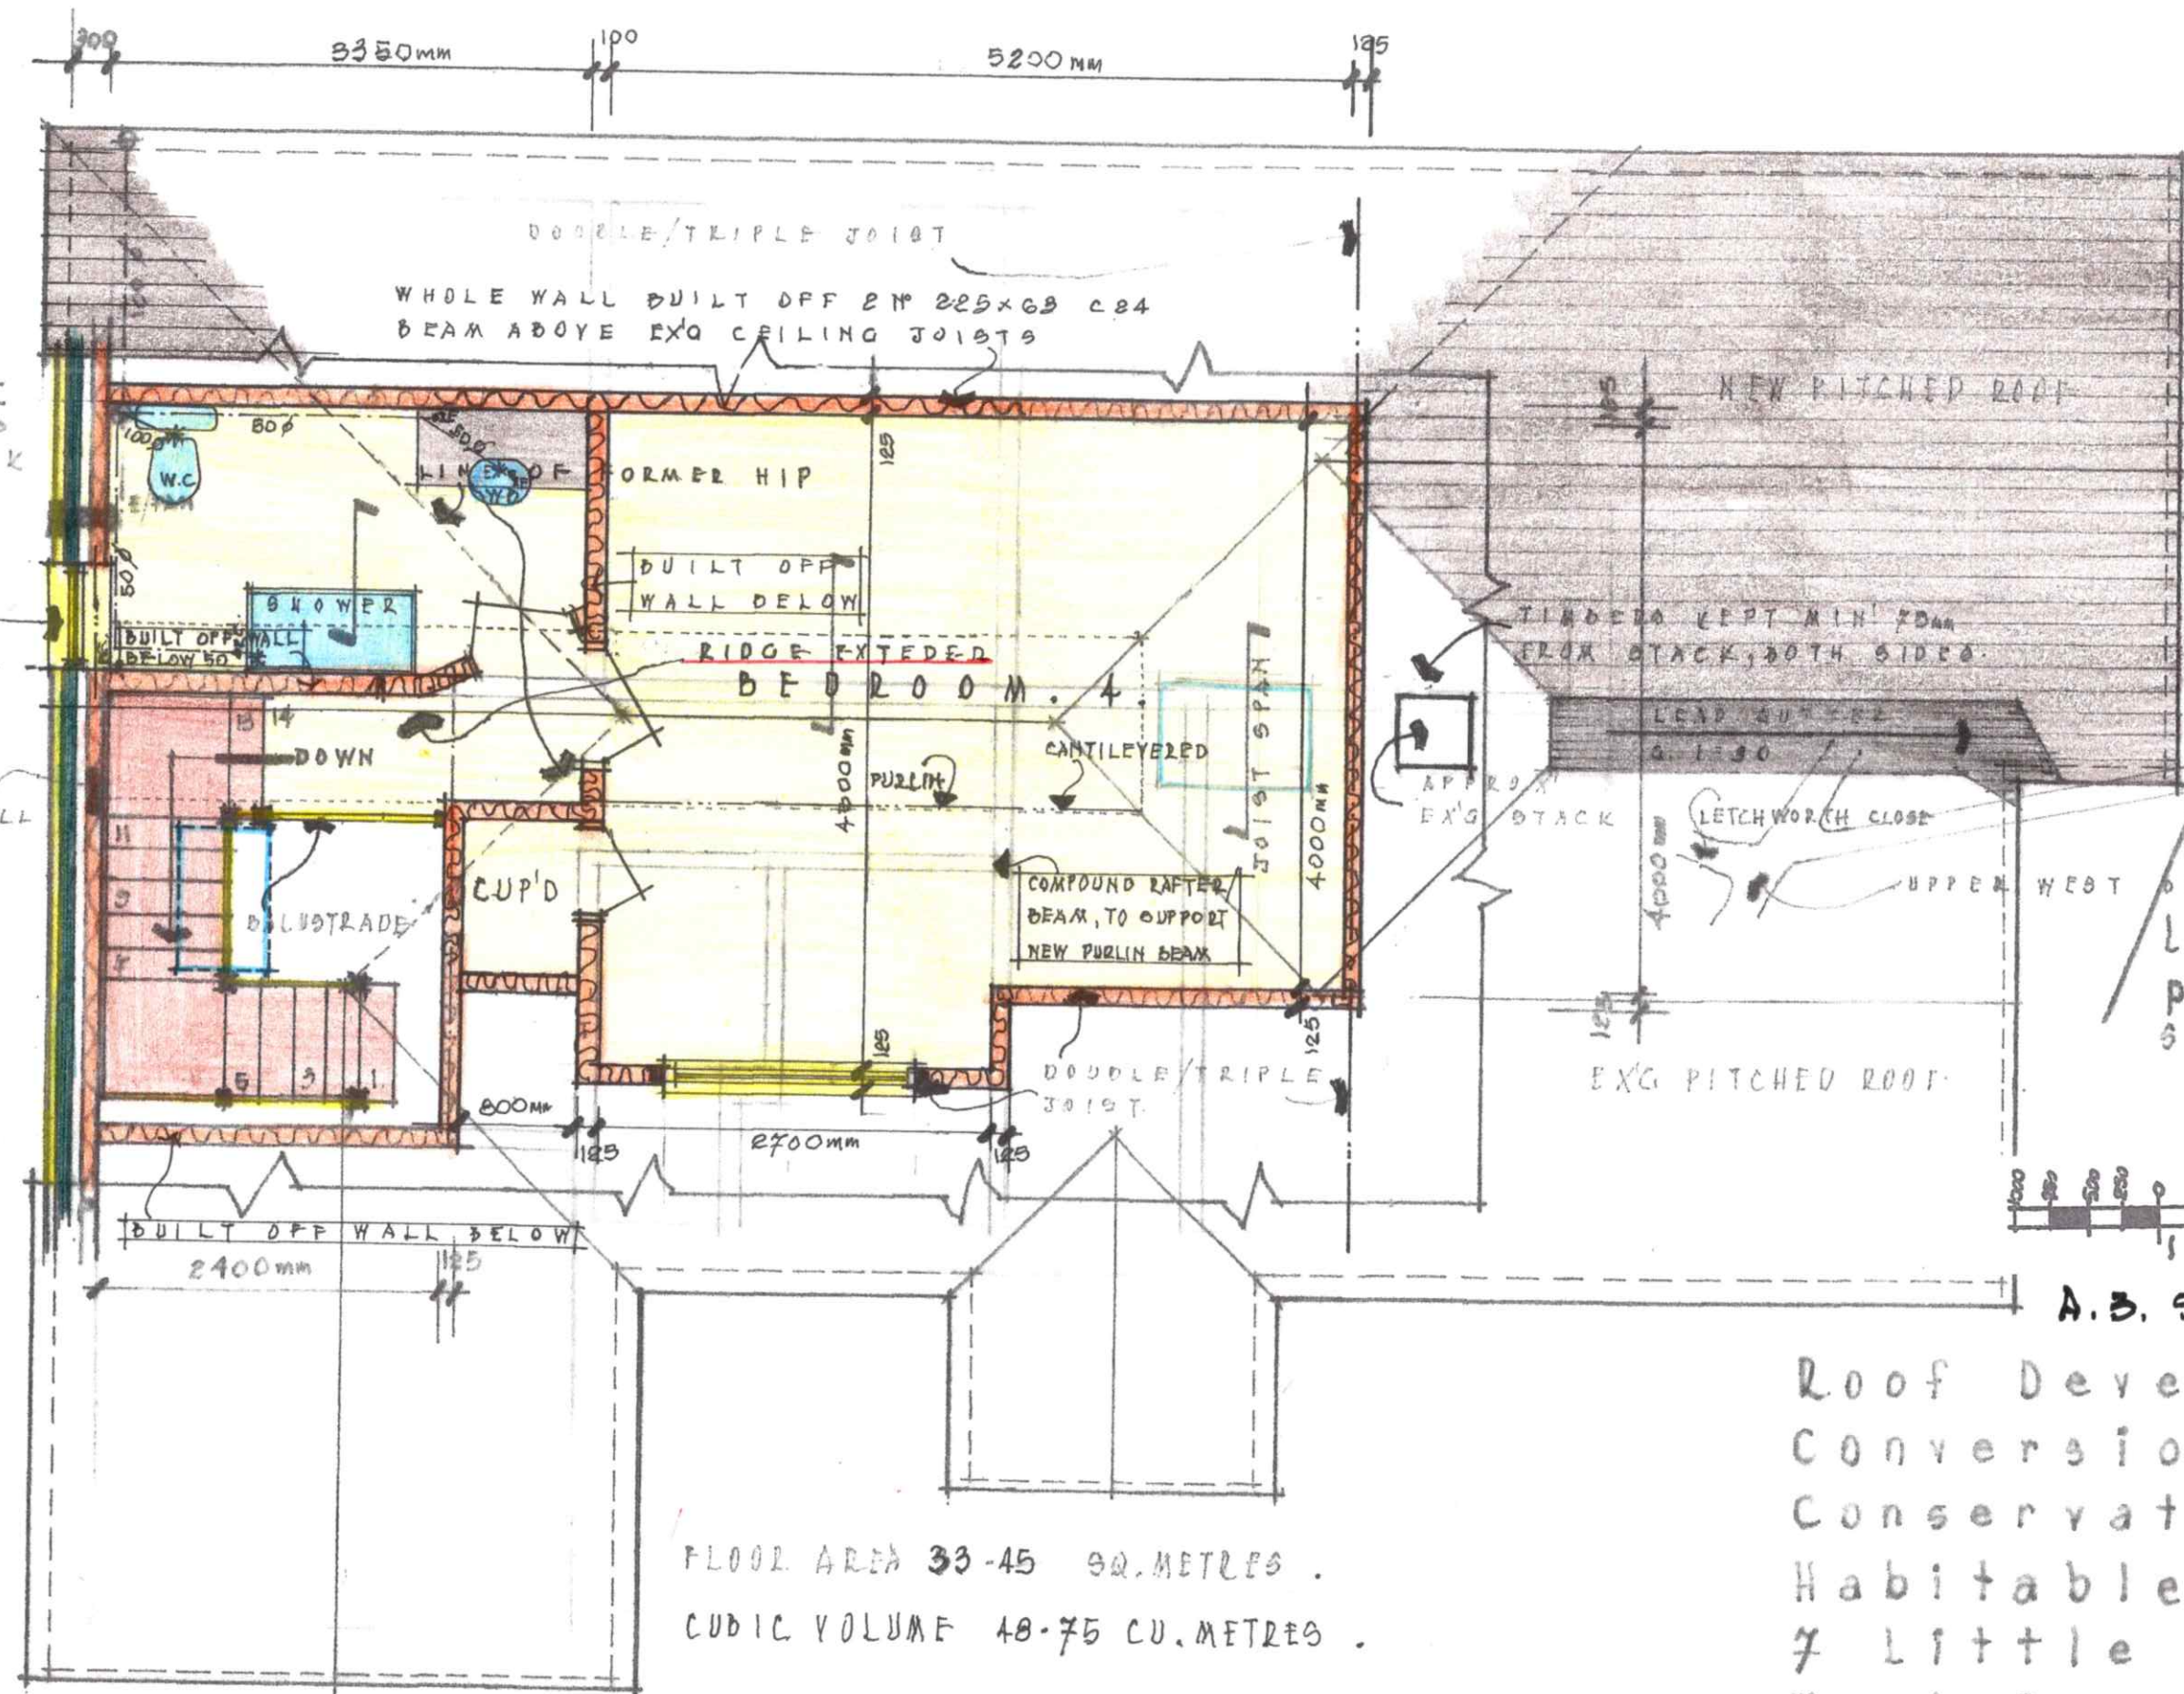

FIRST FLOOR PLAN.

FLOOR AREA 33.45 SQ. METRES.
CUBIC VOLUME 48.75 CU. METRES.

GORDON, F. DIXON
19 DREWENT DRIVE
GORING-BOYSEA
WORTHING, SUSSEX.
BN12 6LA
0735-7648-744.

Roof Development &
Conversion Of Existed
Conservatory, To Full
Habitable Use.
7 Little Drive, Ferrin
West Sussex. BN12 52F

For • Mr. & Mrs. K. King
DRG • 19/14, A.
SCALE : 1/50. M.
DATE : DEC. 2013.