


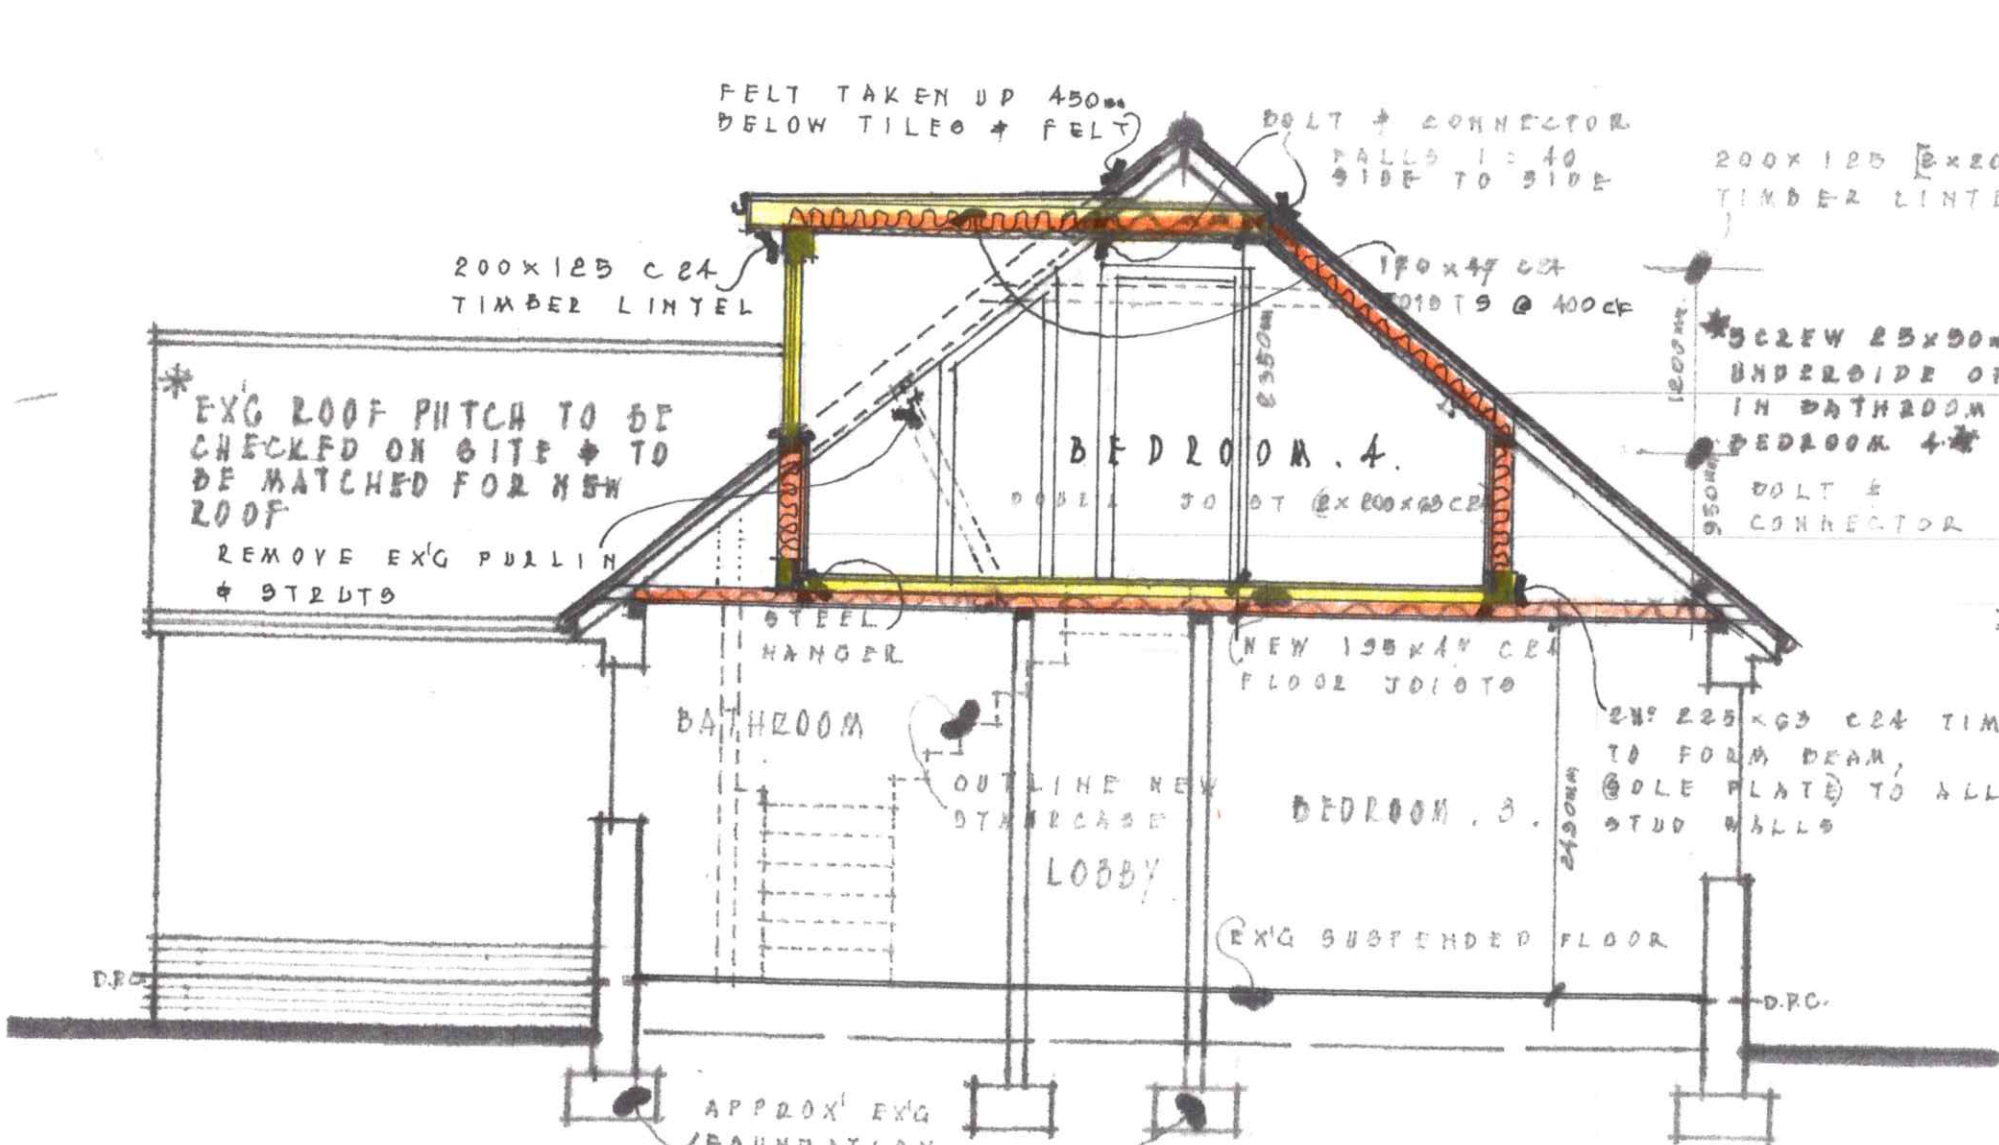


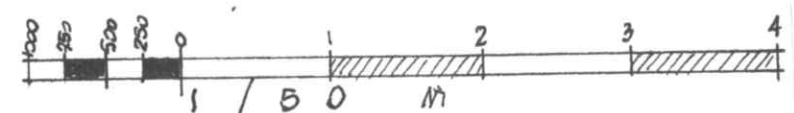

CROSS SECTION.

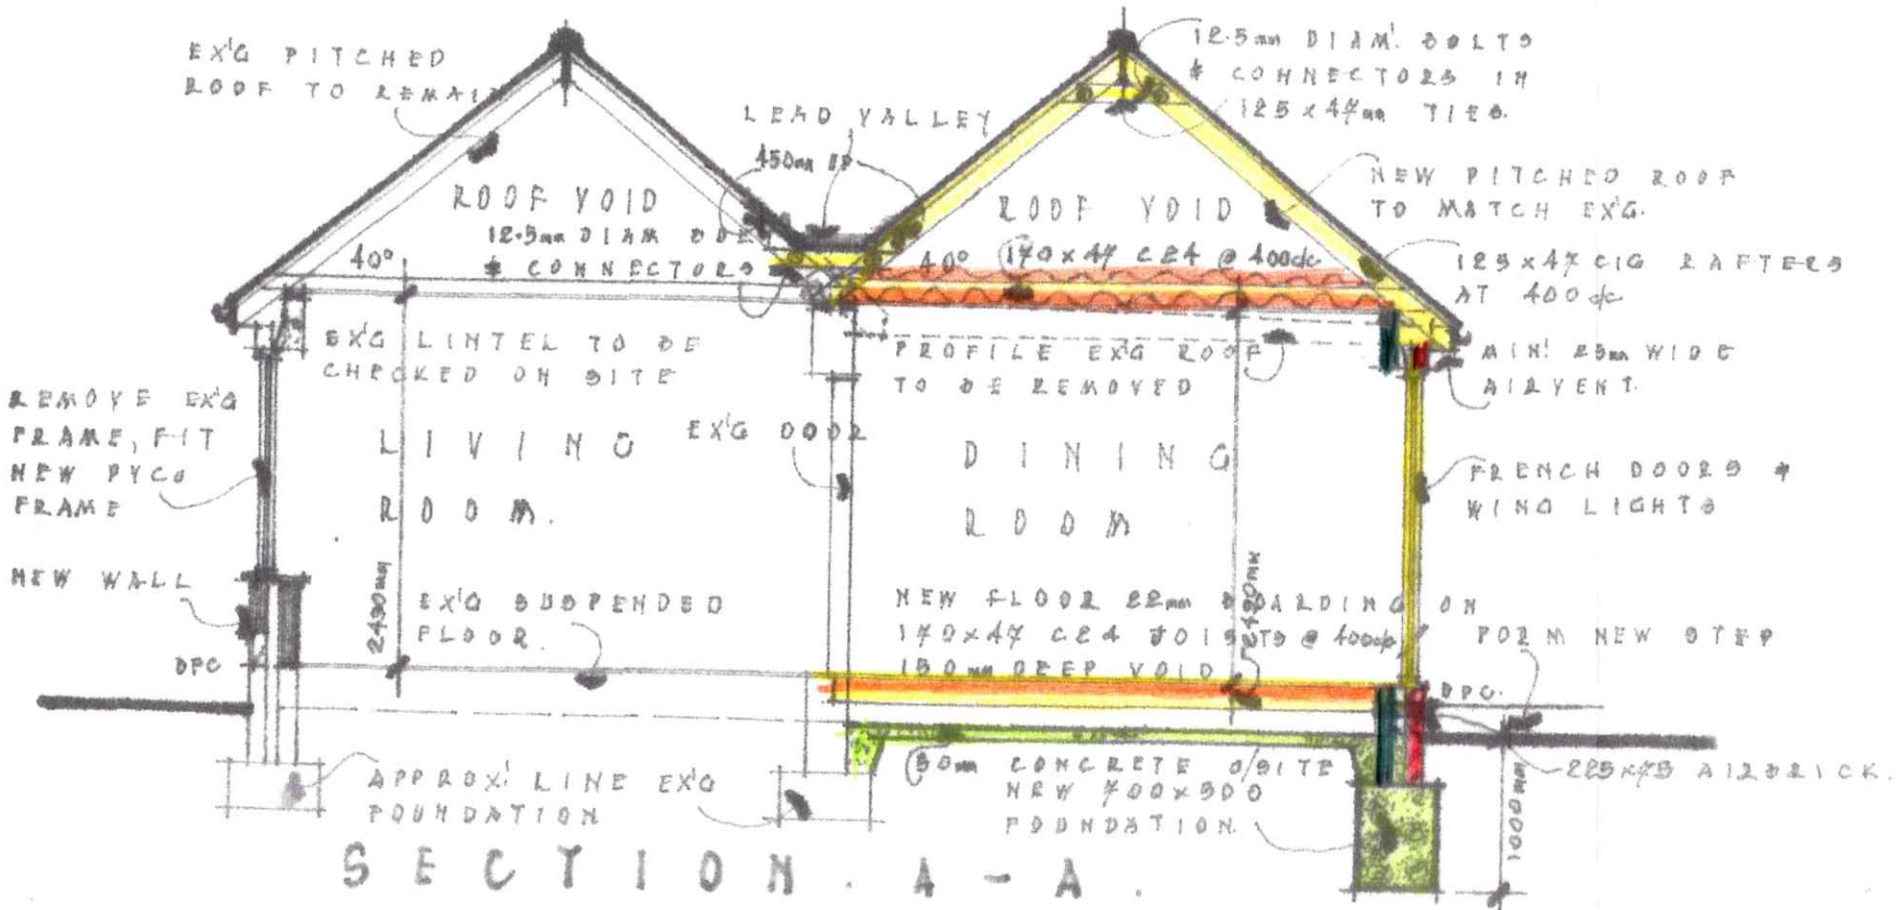

A.3. SHEET.

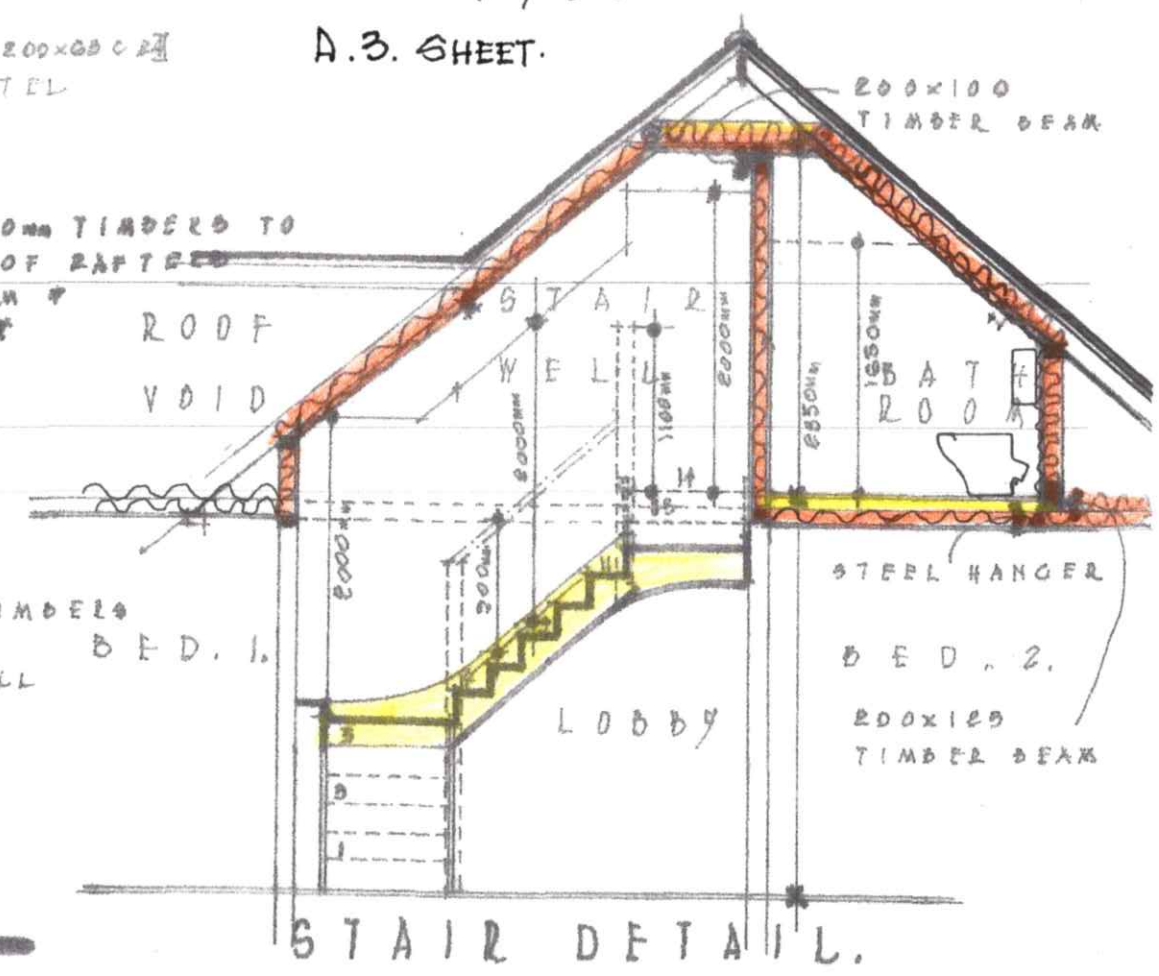

GORDON, F. DIXON
19 DERWENT DRIVE
GORING-ON-SEA
WORTHING, SUSSEX.
BN12 6LX.
0785-7640-744.

Roof Development &
Conversion Of Existing
Conservatory, To Full
Habitable Use.
7 Little Drive, Ferring,
West Sussex. BN12 5LF

For • Mr. & Mrs. L. King
D.R.G. 19/14/2.A.
SCALE : 1/50.
DATE : DEC. 2019.