



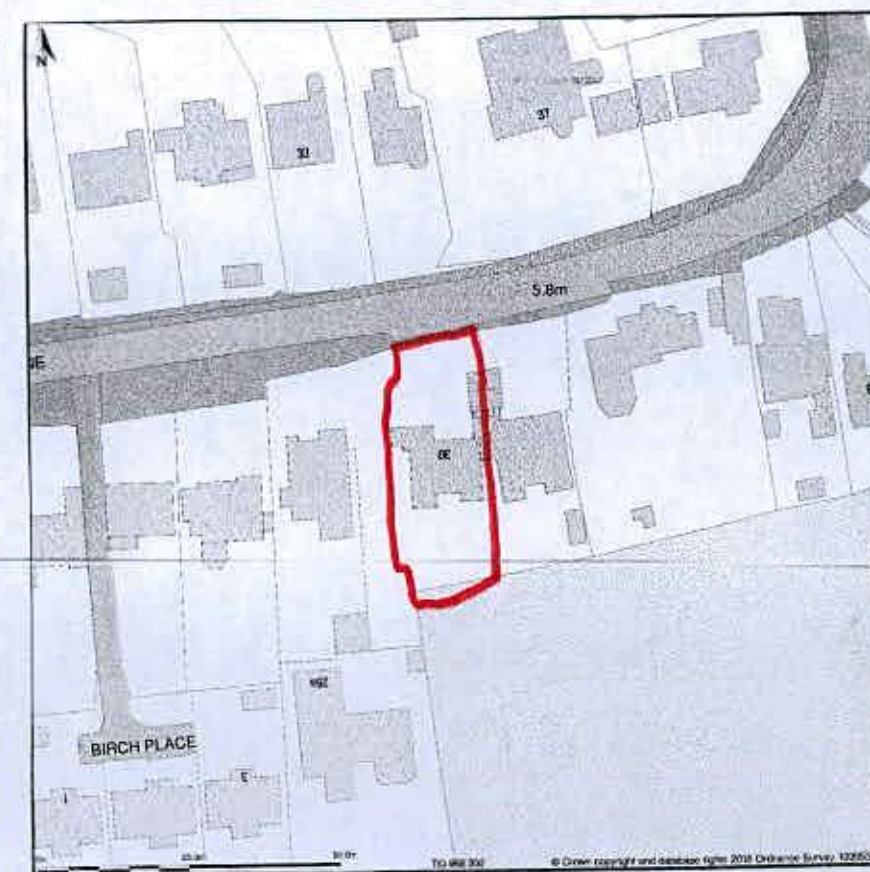

Mr & Mrs Beales
 Proposed Extension
 30 Ferring Lane
 Block Plan & Location Plan
 Scales 1:1250, 1:200
 May 2018 Drawing no. 002

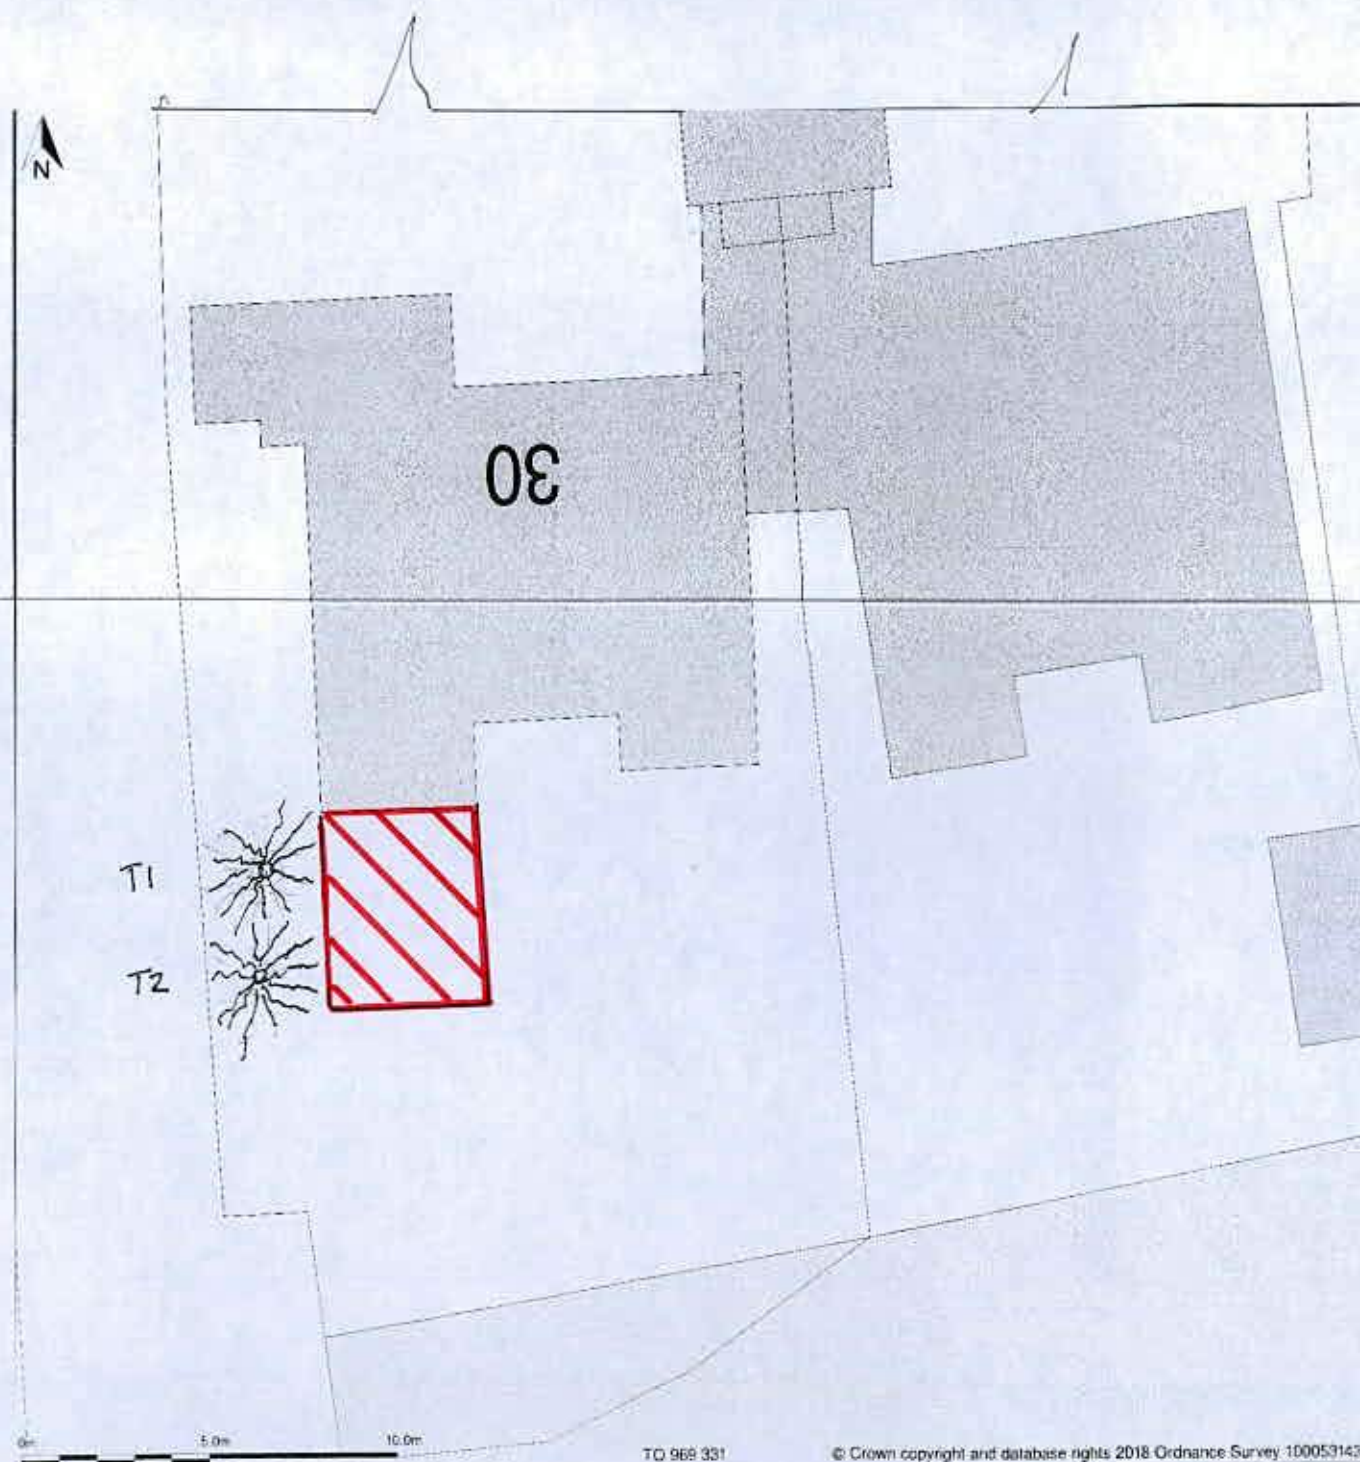