


FG/96/18/HH#

ferring lane

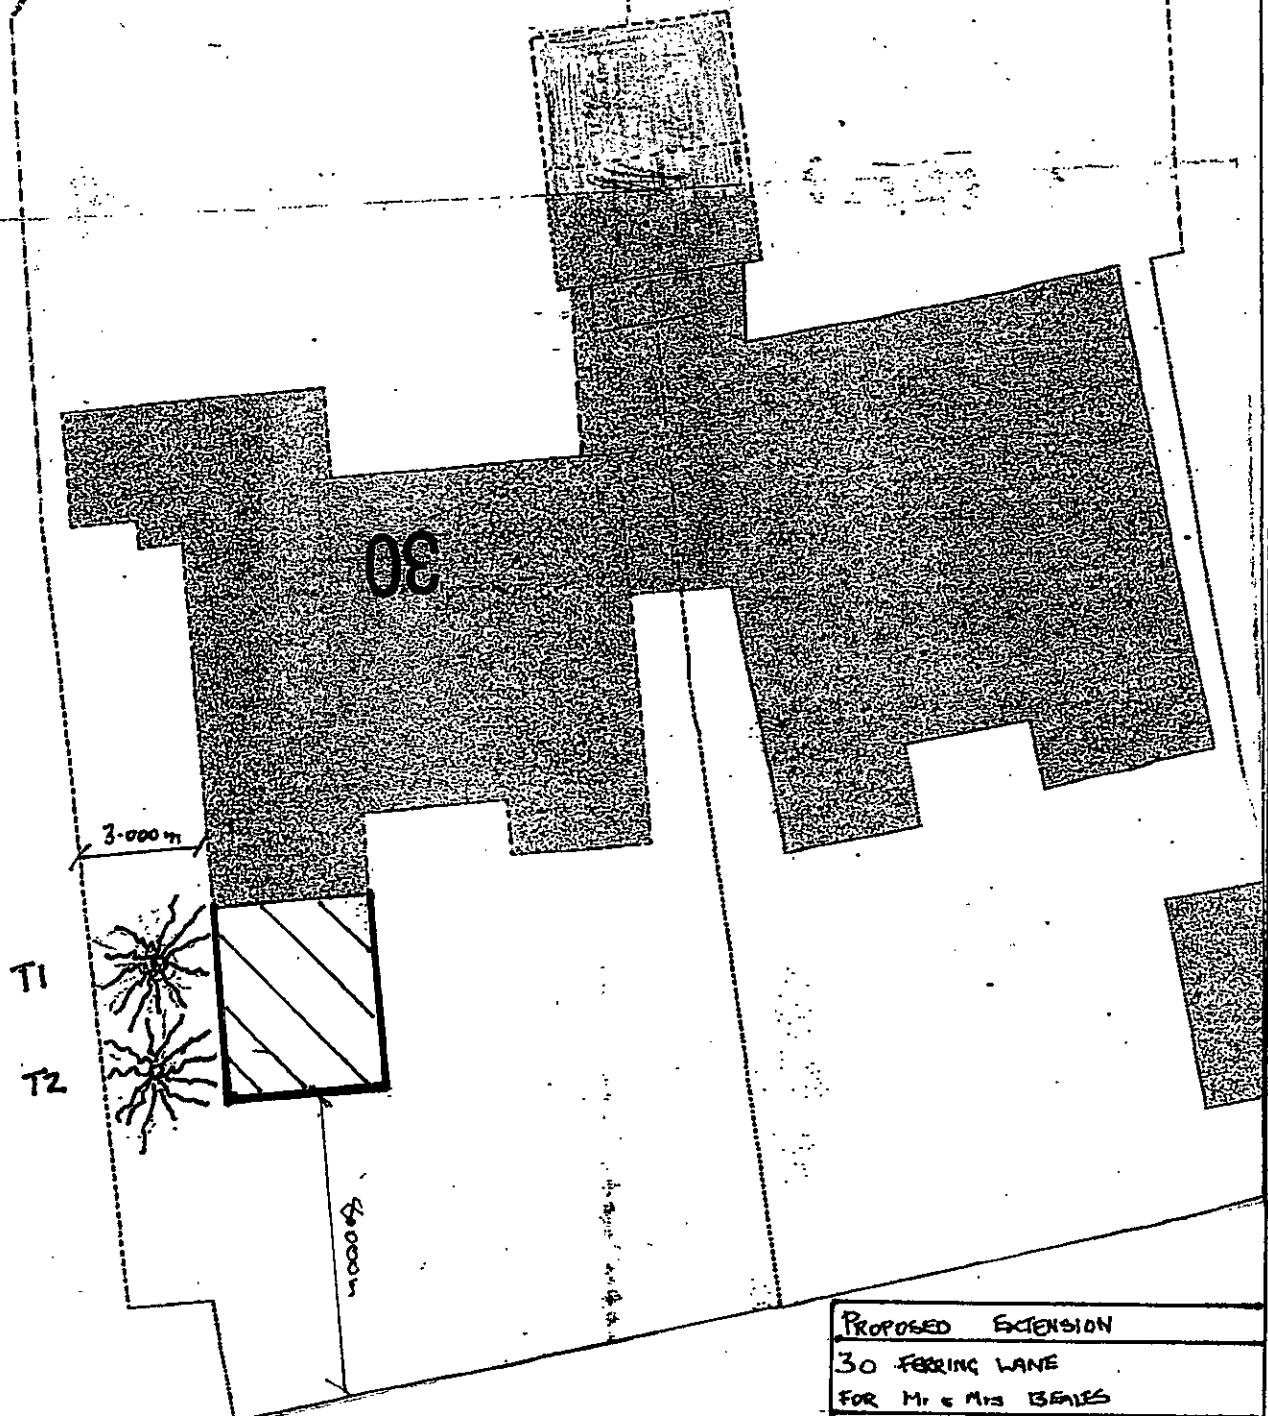

PROPOSED EXTENSION
30 FERRING LANE
FOR Mr & Mrs BEALES
BLOCK PLAN
Scale 1-200
DRAWING No. 003