
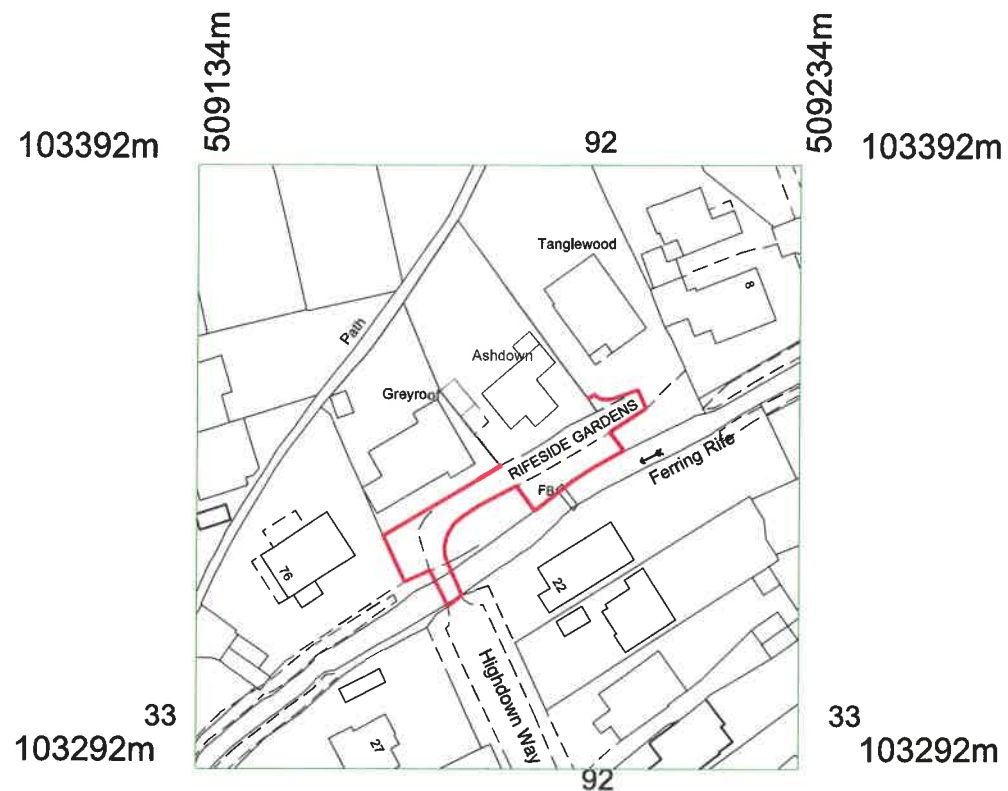


License no OI 1338629
Scale 1:1250

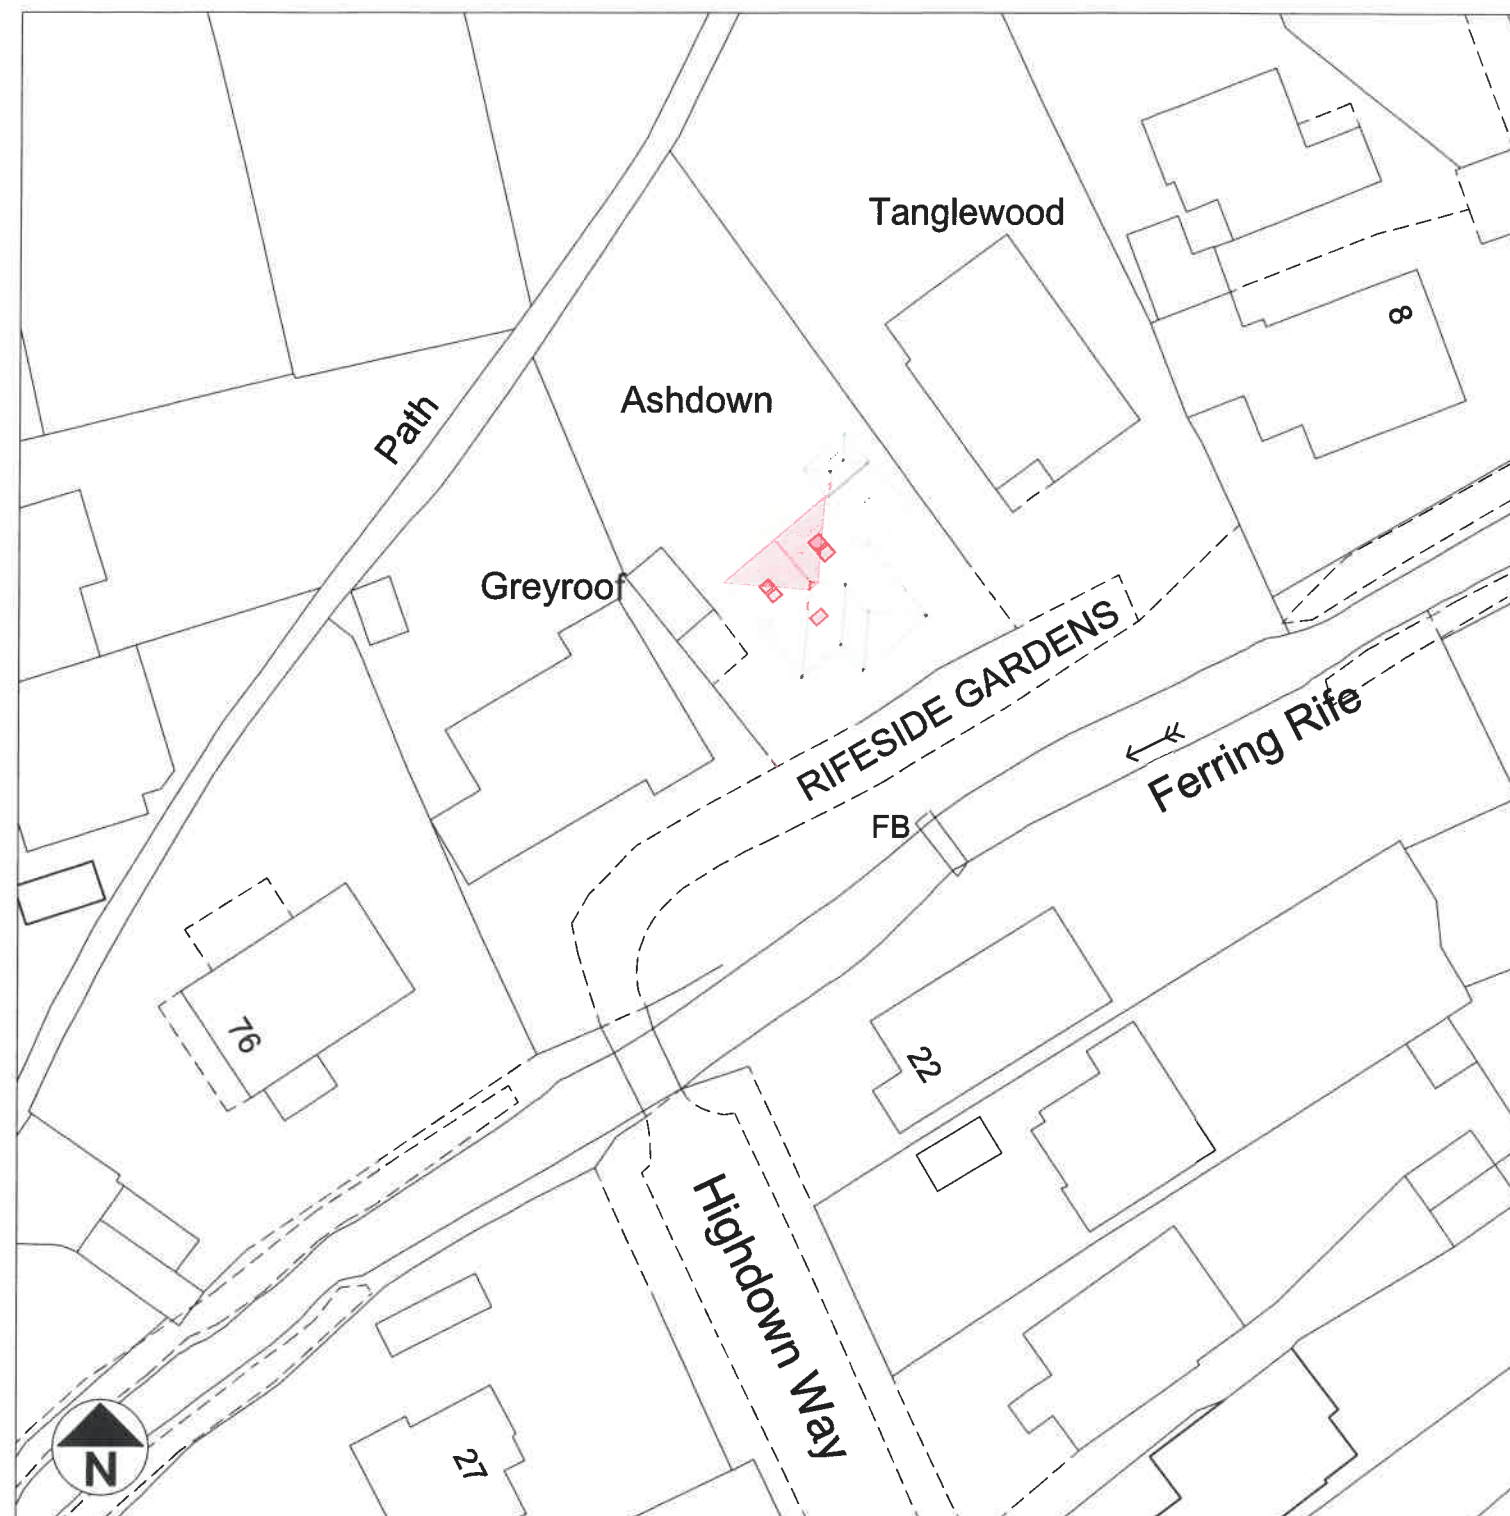

000 10.0 20.0 30.0 40.0 50.0 M

Block Plan 1:500

		Paul Maggs MCIAT Hazelwood, Harbolets Road, West Chilmington RH20 2LG Tel: 01798 813298 paul@pbproperties.co.uk www.pbproperties.co.uk	Client: Whitworth	Project Name: Loft conversion & roof extension	Scales: 1:1250, 1:500
			Site Address: Ashdown Rifside Gardens Ferring Worthing BN12 6QH	Date: August 2019	Plan No. D 0819/442/01
			Drawings produced using Vectorworks CAD. Only written dimensions to be respected. Copyright protected to PB Properties		