



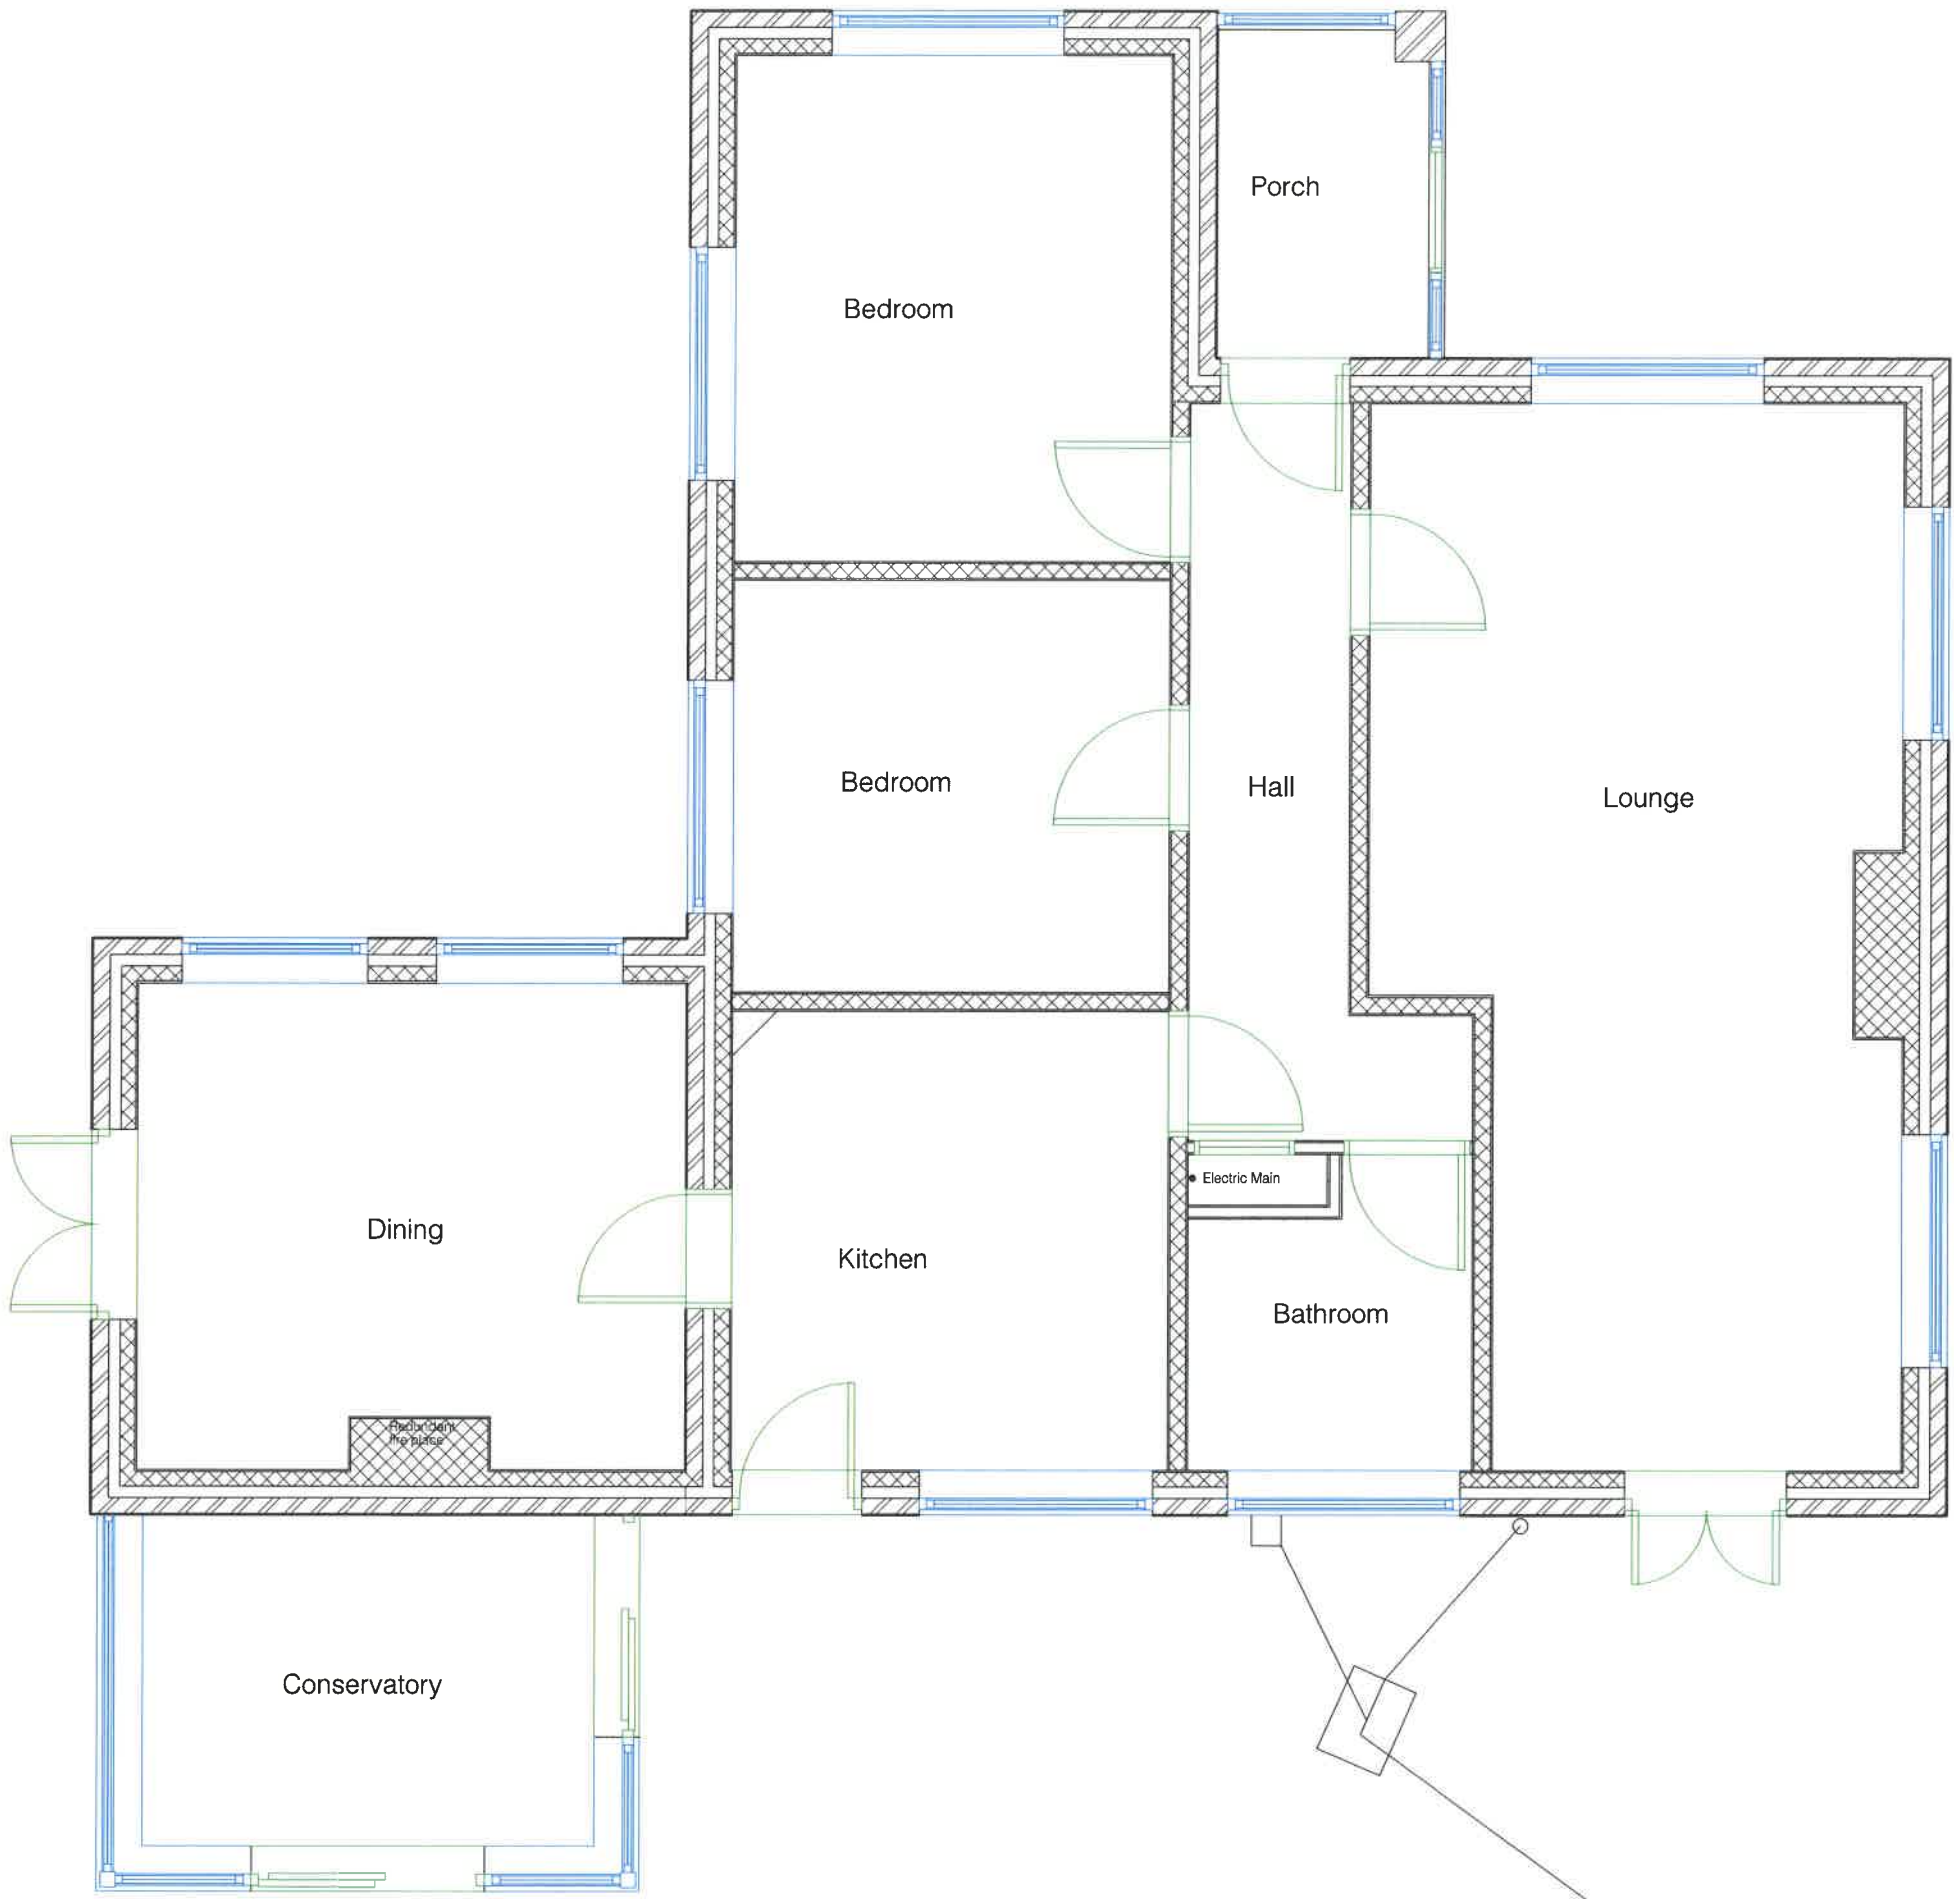

EXISTING GROUND FLOOR



Garage

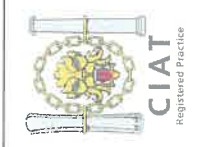

Paul Maggs NCAT
Hazelwood, Harbottle Road,
West Chiltington RH20 2LG
Tel: 01798 813298
paul@pbproperties.co.uk
www.pbproperties.co.uk

Client: Whitworth
Site Address:
Ashdown
Rifside Gardens
Ferring
Worthing BN12 6QH

Project Name:
Loft conversion & roof extension

Scales:
1:50

Sheet No. D 0819/442/02

Date: August 2019

Drawings produced using Vectorworks CAD. Only written dimensions to be respected.
Copyright protected to PB Properties