

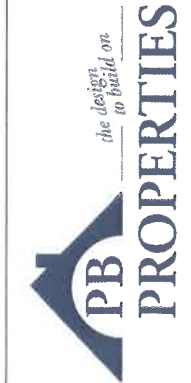


EXISTING ROOF LINES INCLUDING STRUCTURE

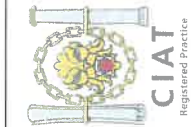

Rafters = 50 x 100
Ceiling joists = 50 x 100
Purlin = 75 x 150

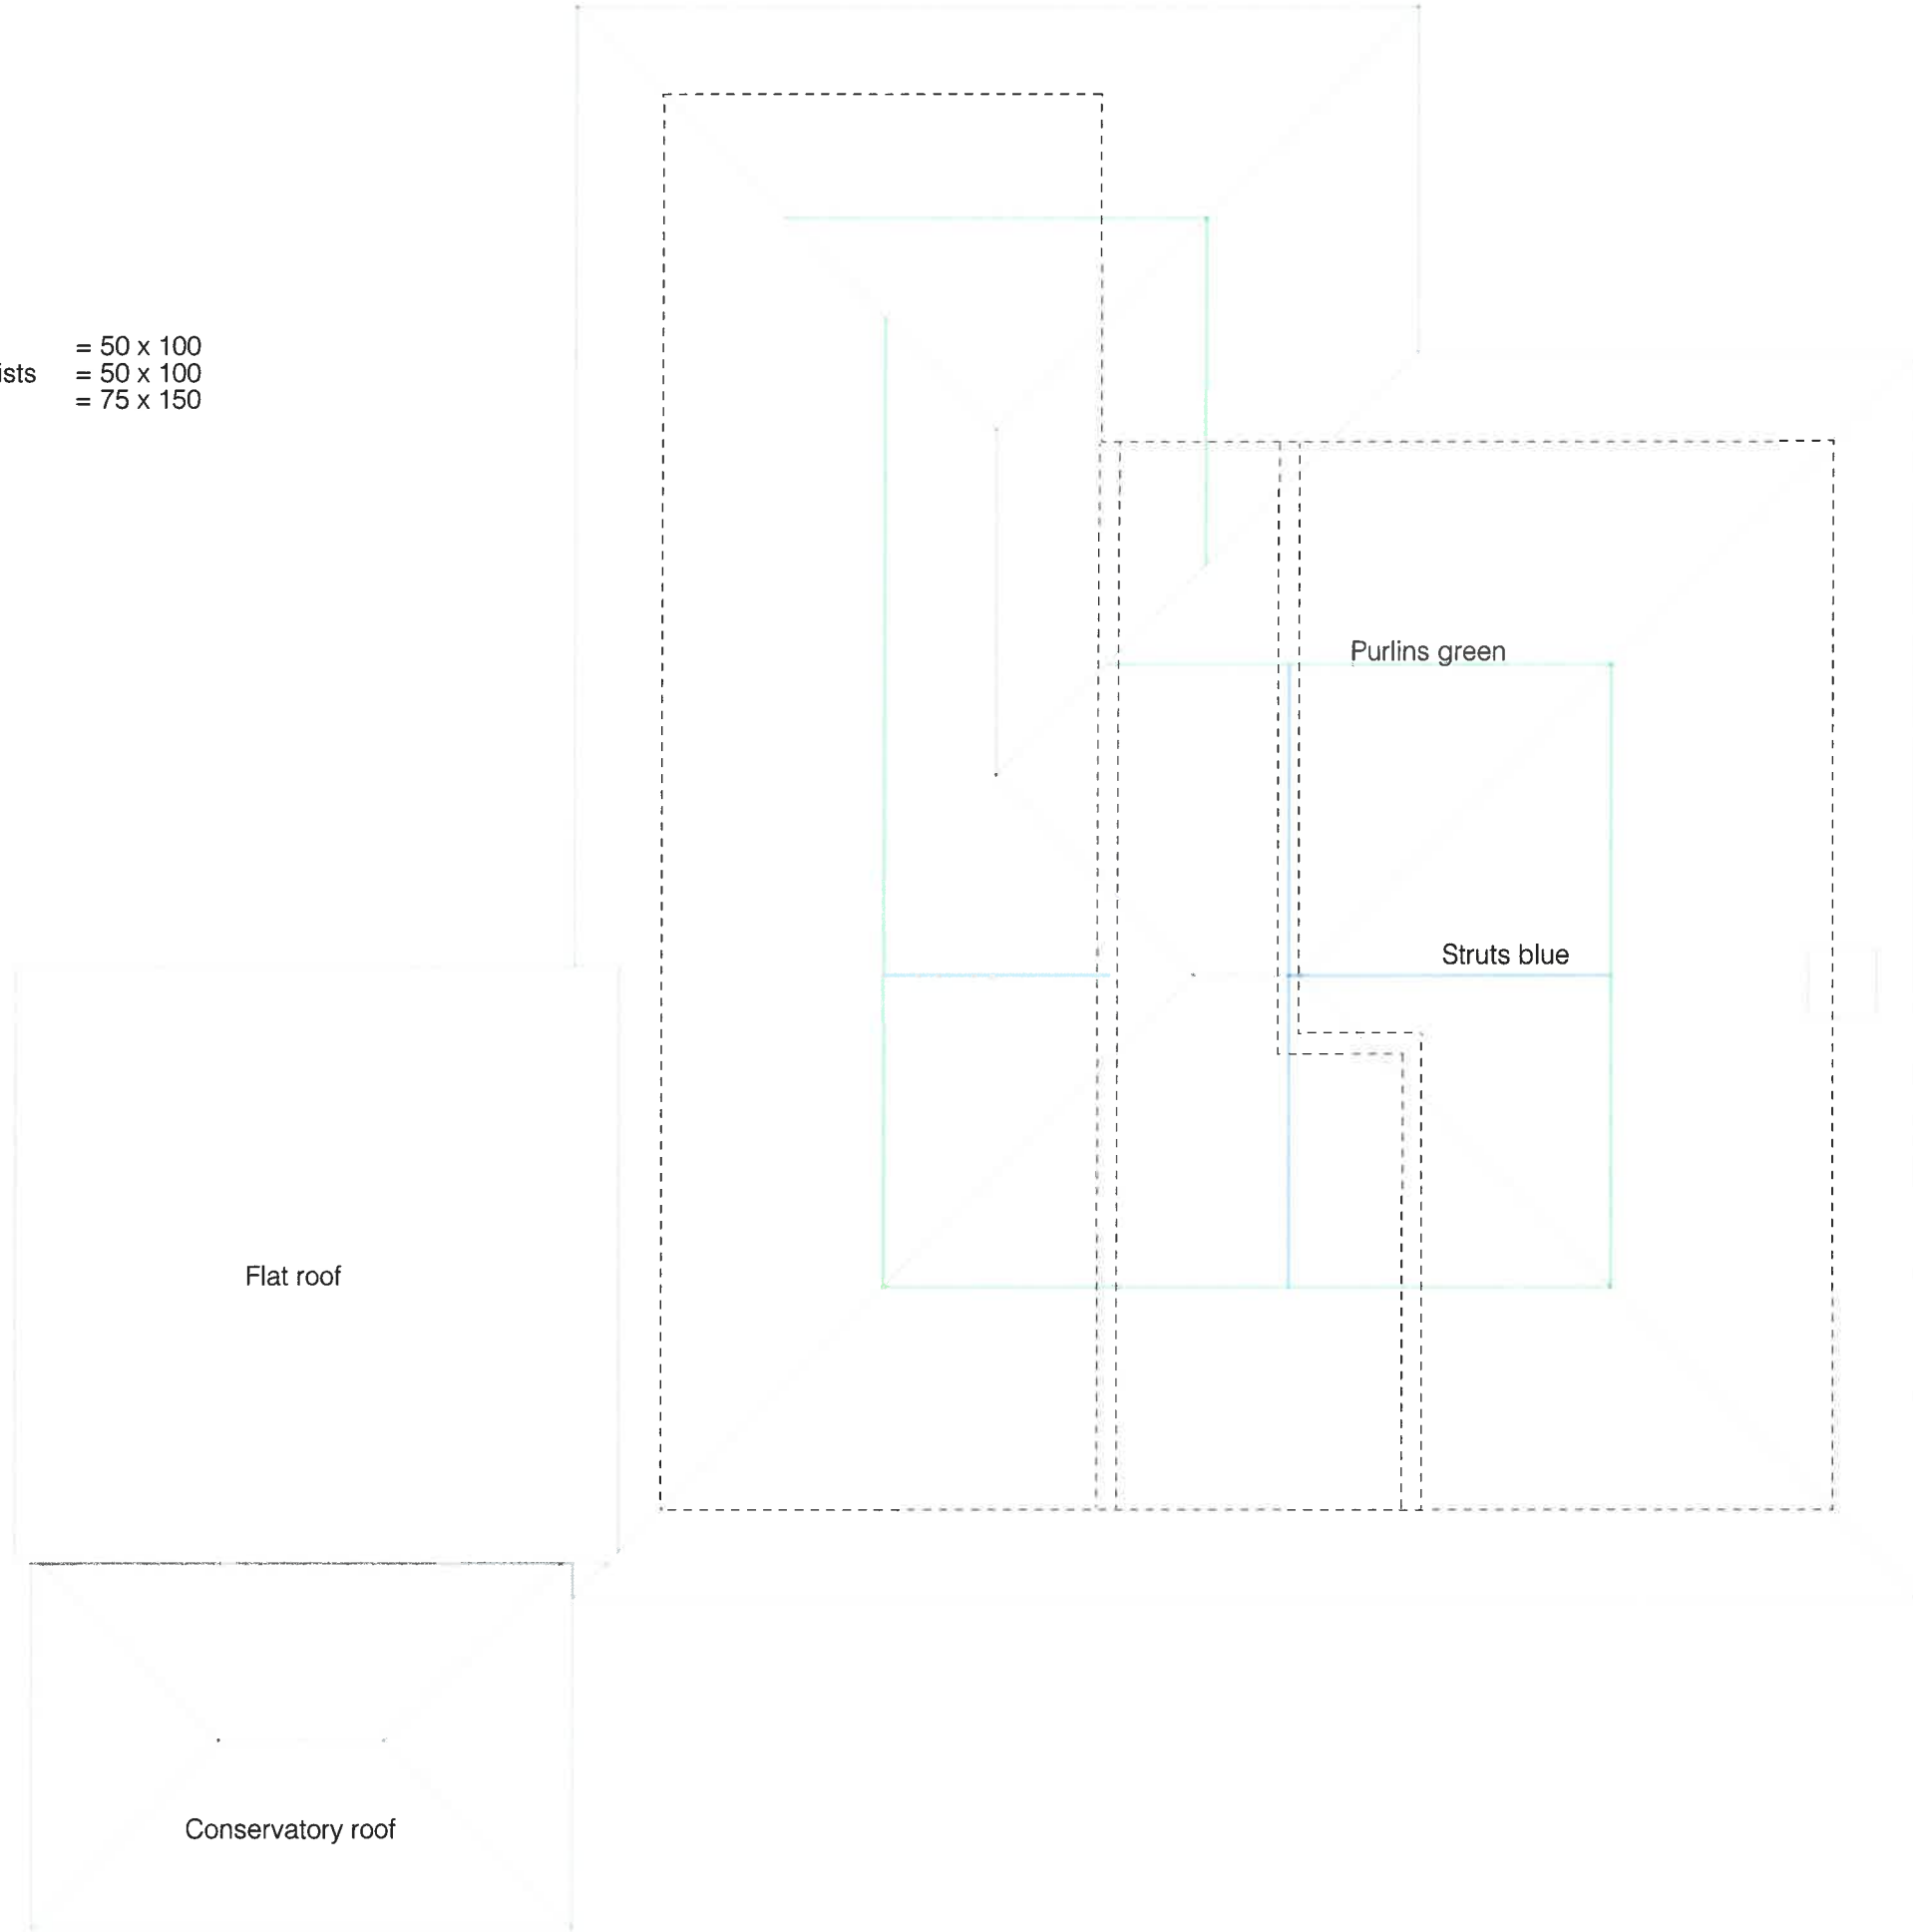

Paul Maggs MCIAT
Hazelwood, Harbottle Road,
West Chilmington RH20 2LG
Tel: 01798 813298
paul@pbproperties.co.uk
www.pbproperties.co.uk

Client: **Whitworth**
Site Address:
**Ashdown
Rifleside Gardens
Ferring
Worthing BN12 6QH**

Project Name:
Loft conversion & roof extension

Scales:
1:50

Sheet No. **D 0819/442/03**

Drawings produced using Vectorworks CAD. Only
written dimensions to be respected.
Copyright protected to PB Properties

Date: **August 2019**