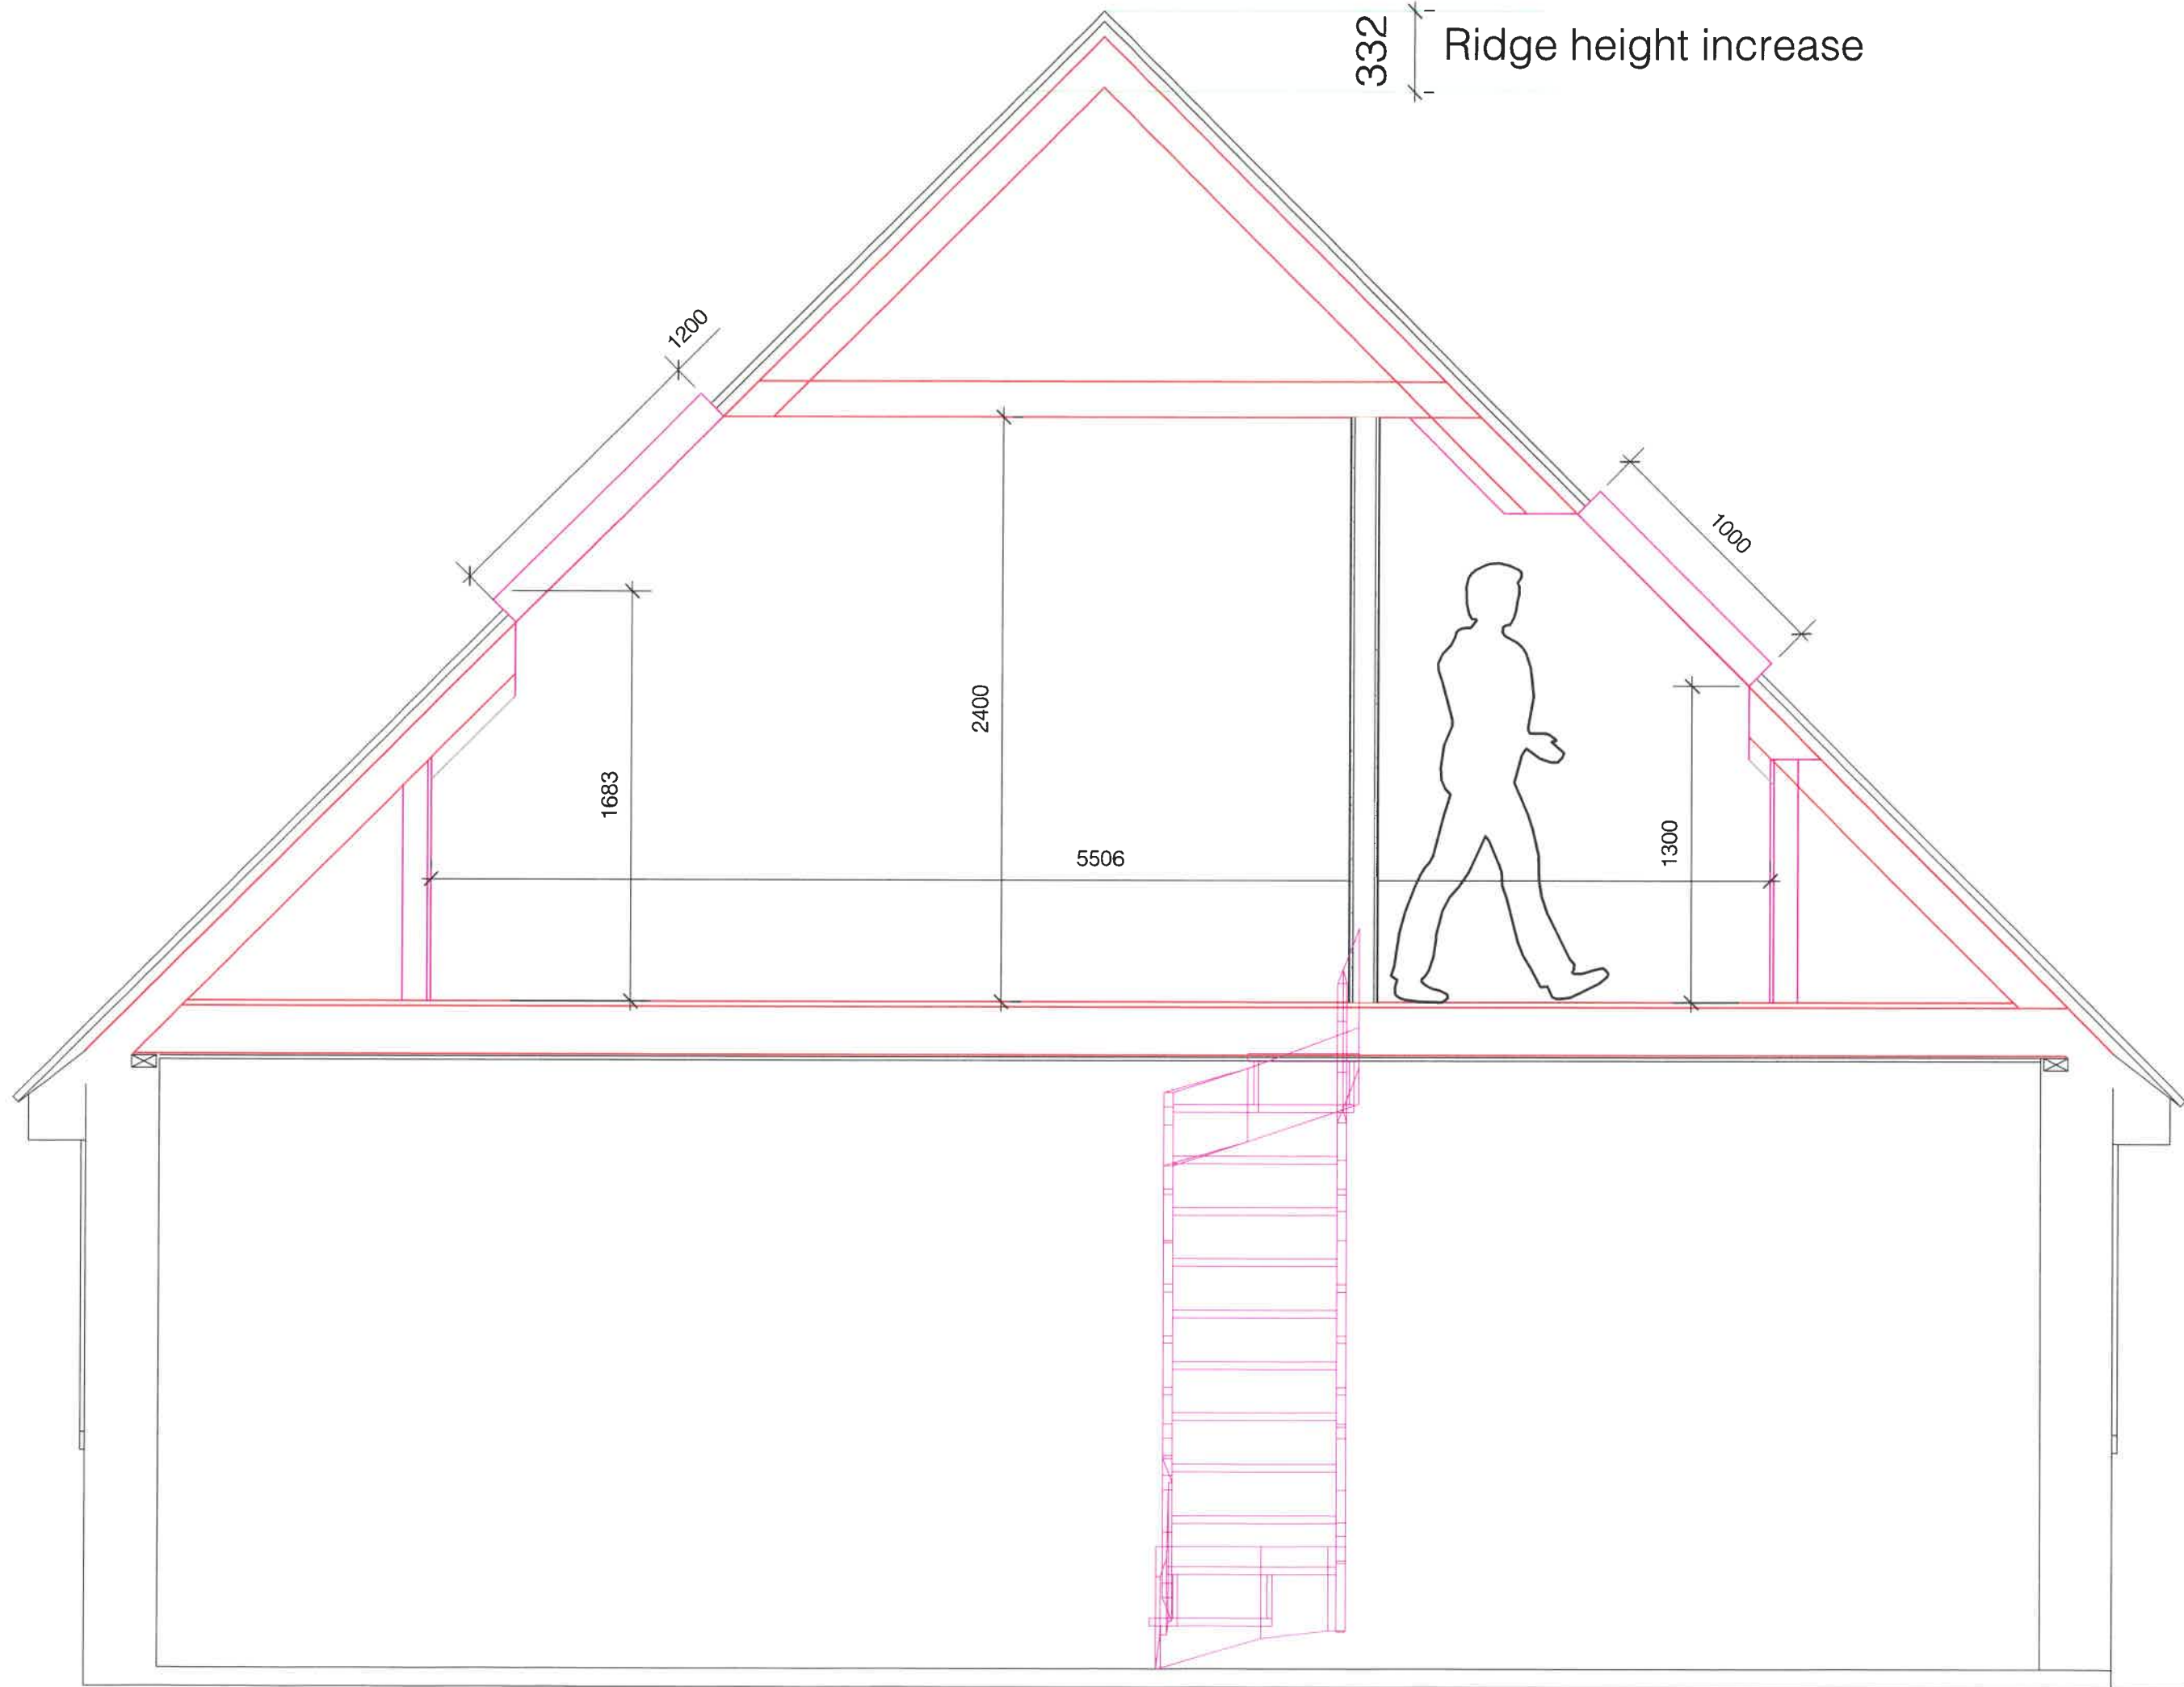


Paul Maggs MC/AT
Hazelwood, Harbollets Road,
West Chilmington RH20 2LG
Tel: 01798 813298
paul@pbproperties.co.uk
www.pbproperties.co.uk

Client: **Whitworth**
Site Address:
**Ashdown
Rifside Gardens
Ferring
Worthing BN12 6QH**

Project Name:
Loft conversion & roof extension

Scales:
1:25

Sheet No. **D 0819/442/05**

Drawings produced using Vectorworks CAD. Only
written dimensions to be respected.
Copyright protected to PB Properties

Date: **August 2019**