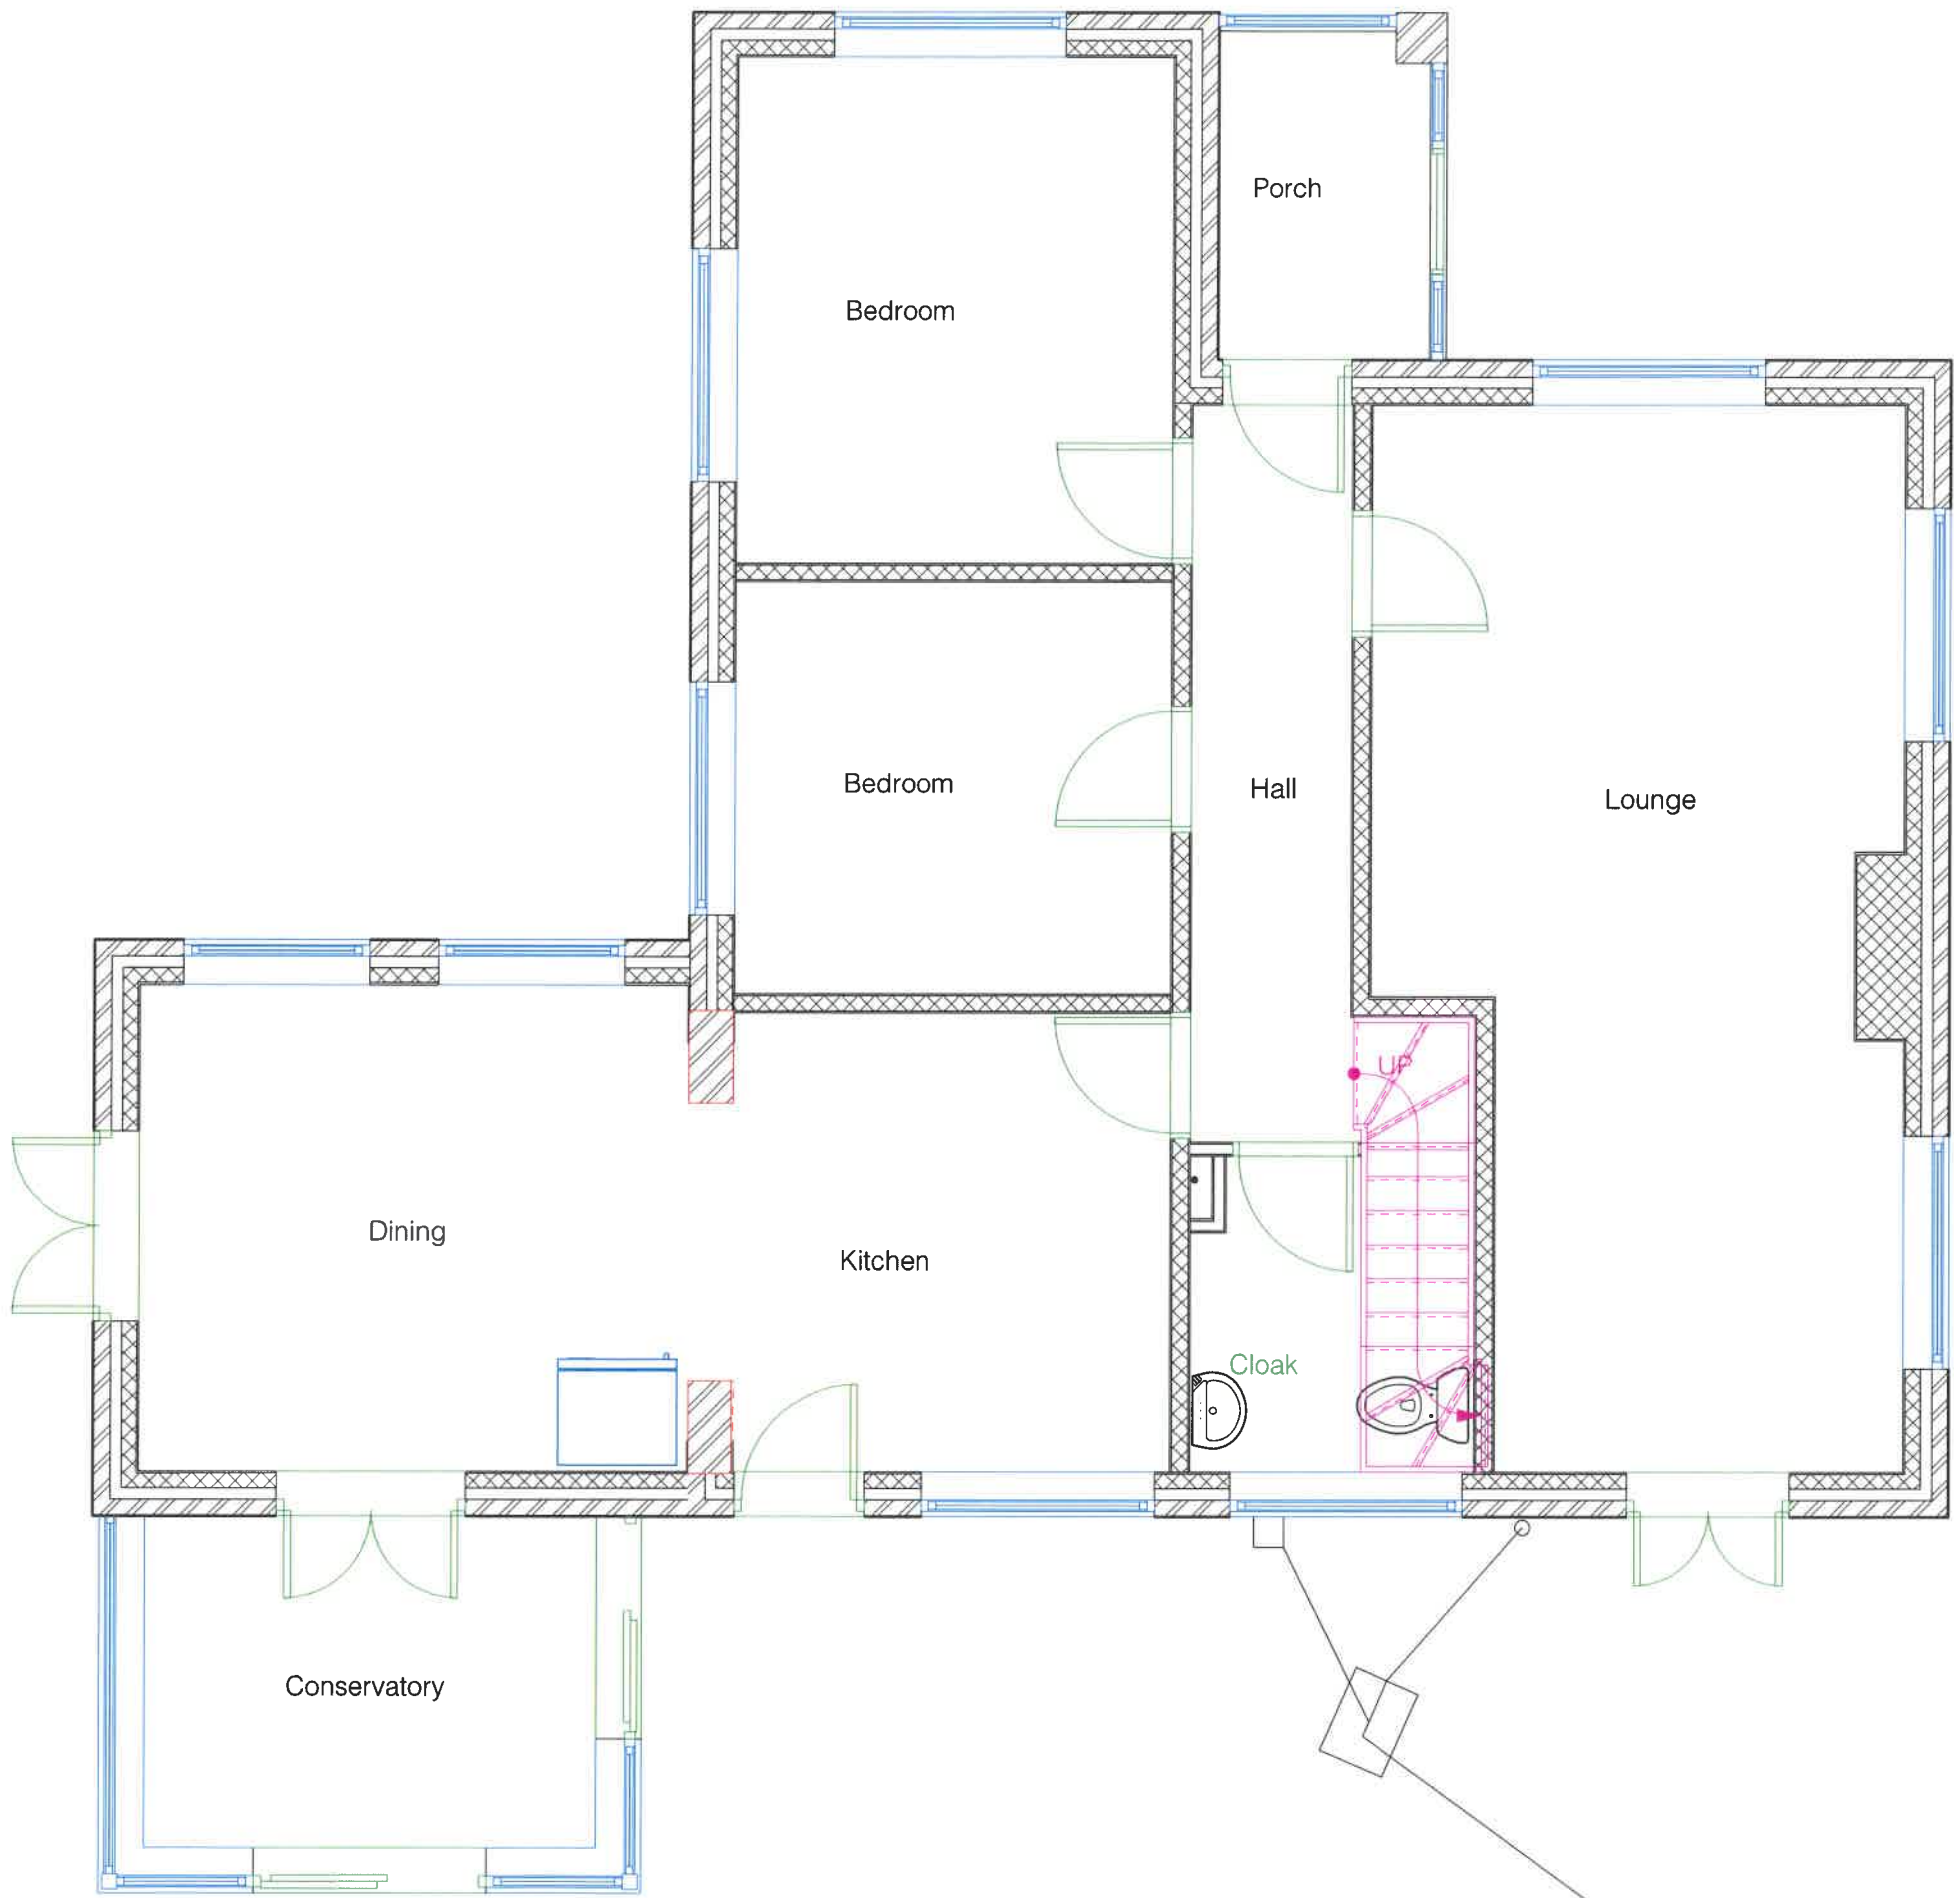


Paul Meggs MCIAT
Hazalwood, Harbottle Road,
West Chiltoning RH20 2LG
Tel: 01798 813298
paul@pbproperties.co.uk
www.pbproperties.co.uk

Client: Whitworth
Site Address:
**Ashdown
Rifleside Gardens
Ferring
Worthing BN12 6QH**

Project Name:
Loft conversion & roof extension

Scales:
1:50

Sheet No. D 0819/442/06

Date: **August 2019**

Drawings produced using Vectorworks CAD. Only
written dimensions to be respected.
Copyright protected to PB Properties