



PROPOSED FIRST FLOOR

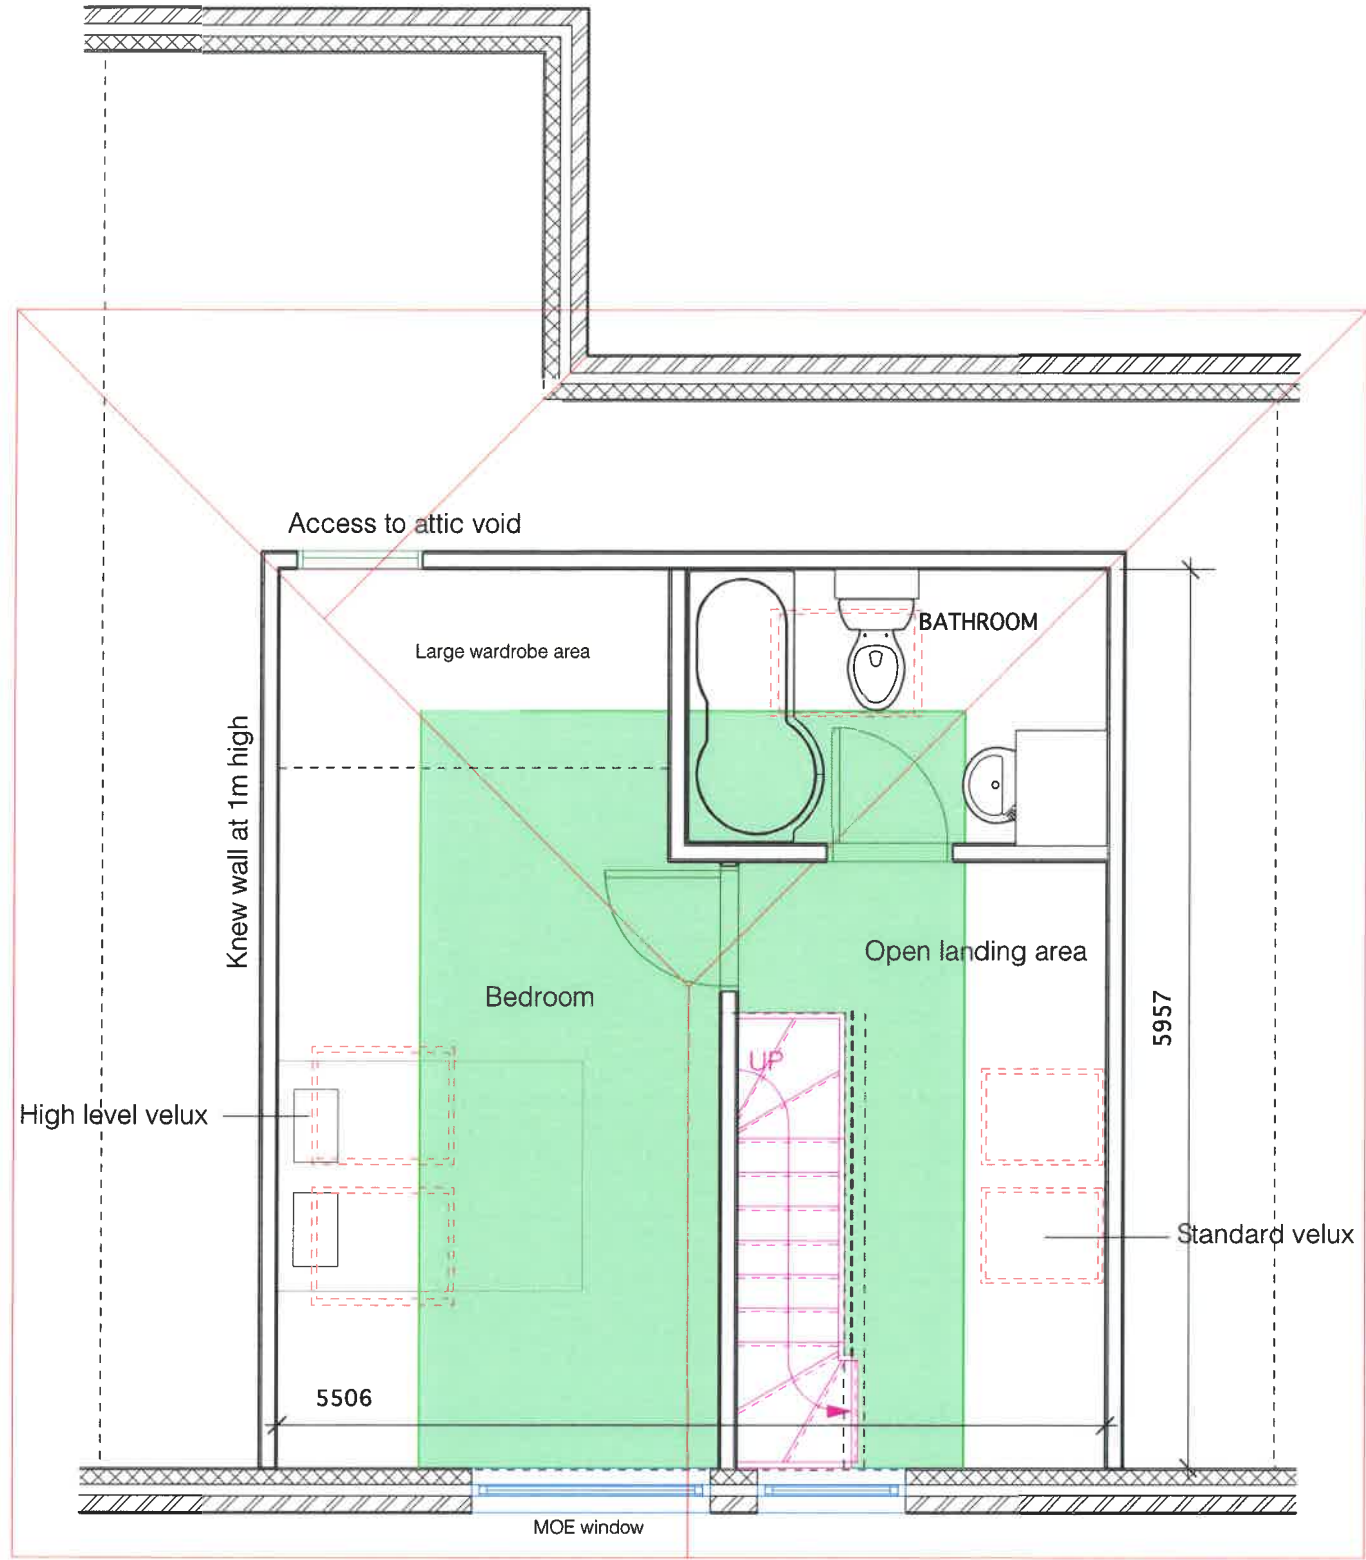

ONLY GREEN SHADED AREA HAS HEADROOM OVER 1.8M

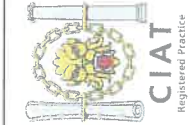

Paul Maggs MCIAI
Hazelwood, Harbolets Road,
West Chiltington RH20 2LG
Tel: 01798 813298
paul@pbproperties.co.uk
www.pbproperties.co.uk

Client: Whitworth
Site Address:
Ashdown
Rifleside Gardens
Ferring
Worthing BN12 6QH

Project Name:
Loft conversion & roof extension
Date: August 2019

Scales:
1:50
Sheet No. D 0819/442/07
Drawings produced using Vectorworks CAD. Only
written dimensions to be respected.
Copyright protected to PB Properties