


The property owner is required to serve a party structure notice on the adjoining owner as required by The Party Wall etc Act 1996. N/A FOR THIS PROJECT

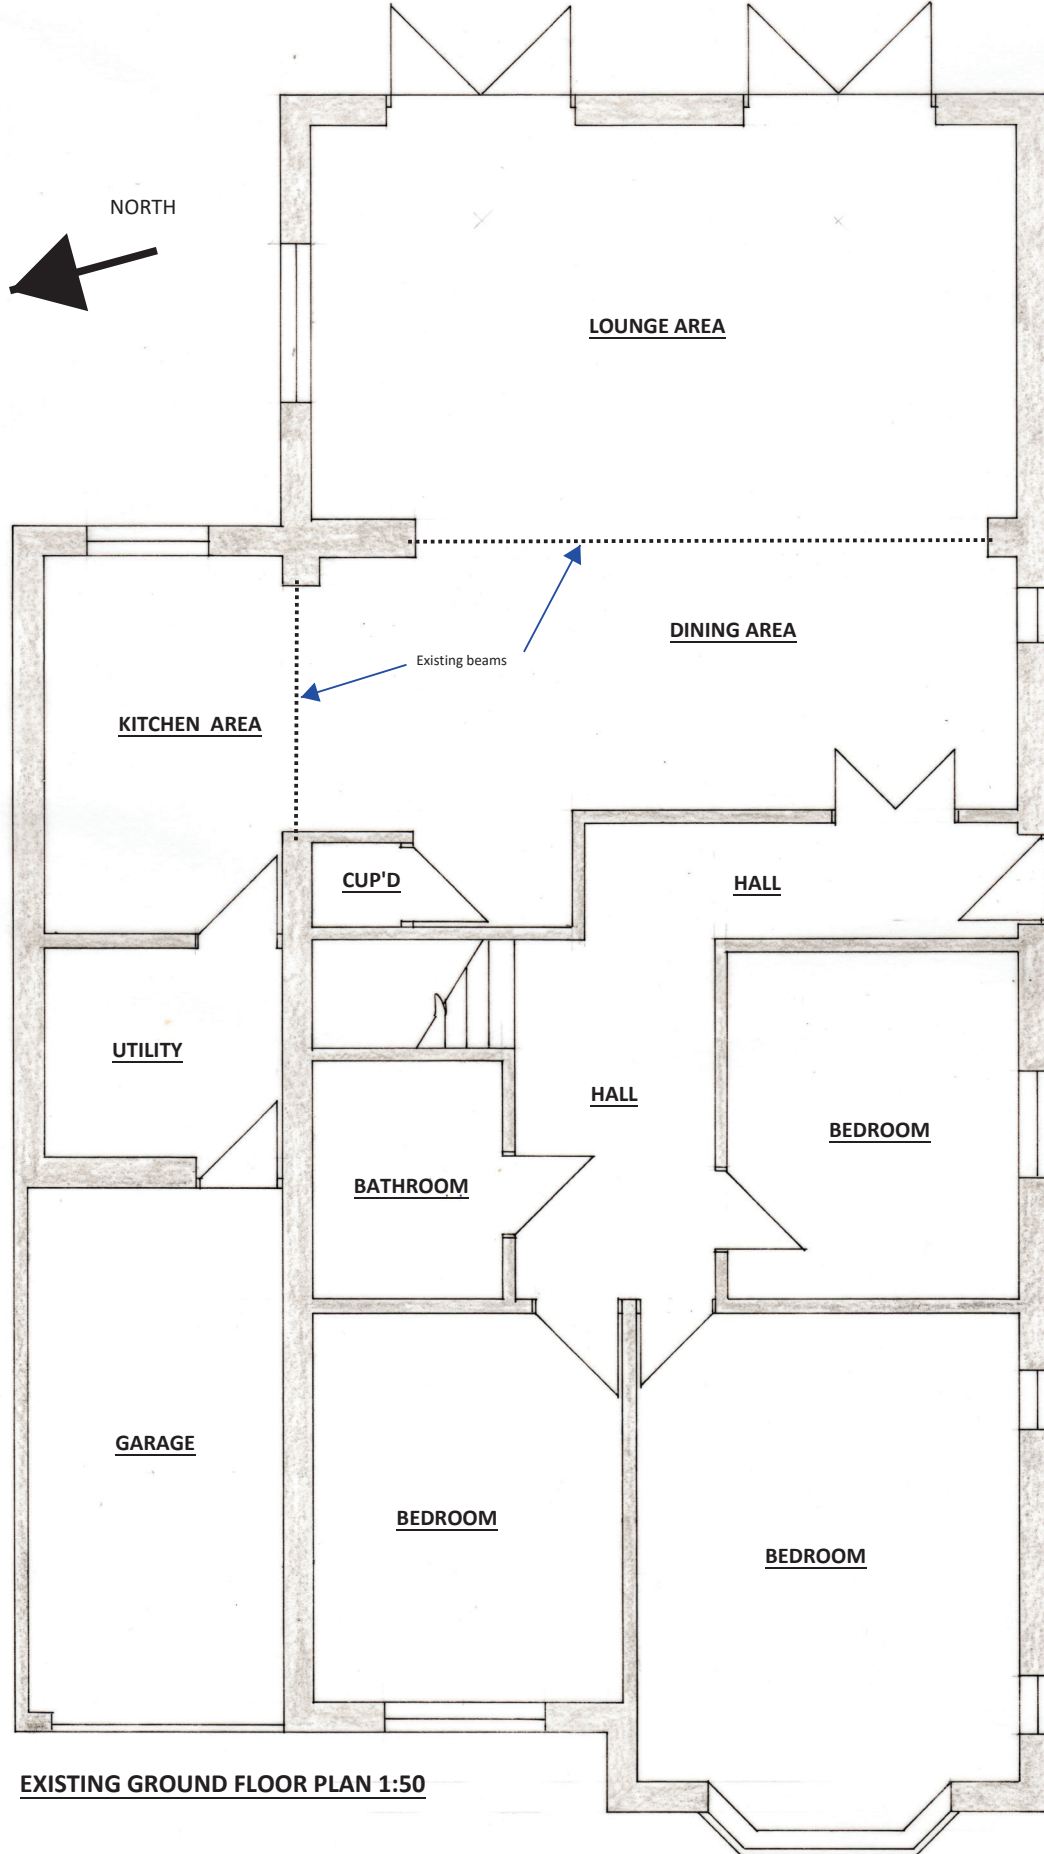

EXISTING GROUND FLOOR PLAN 1:50

