


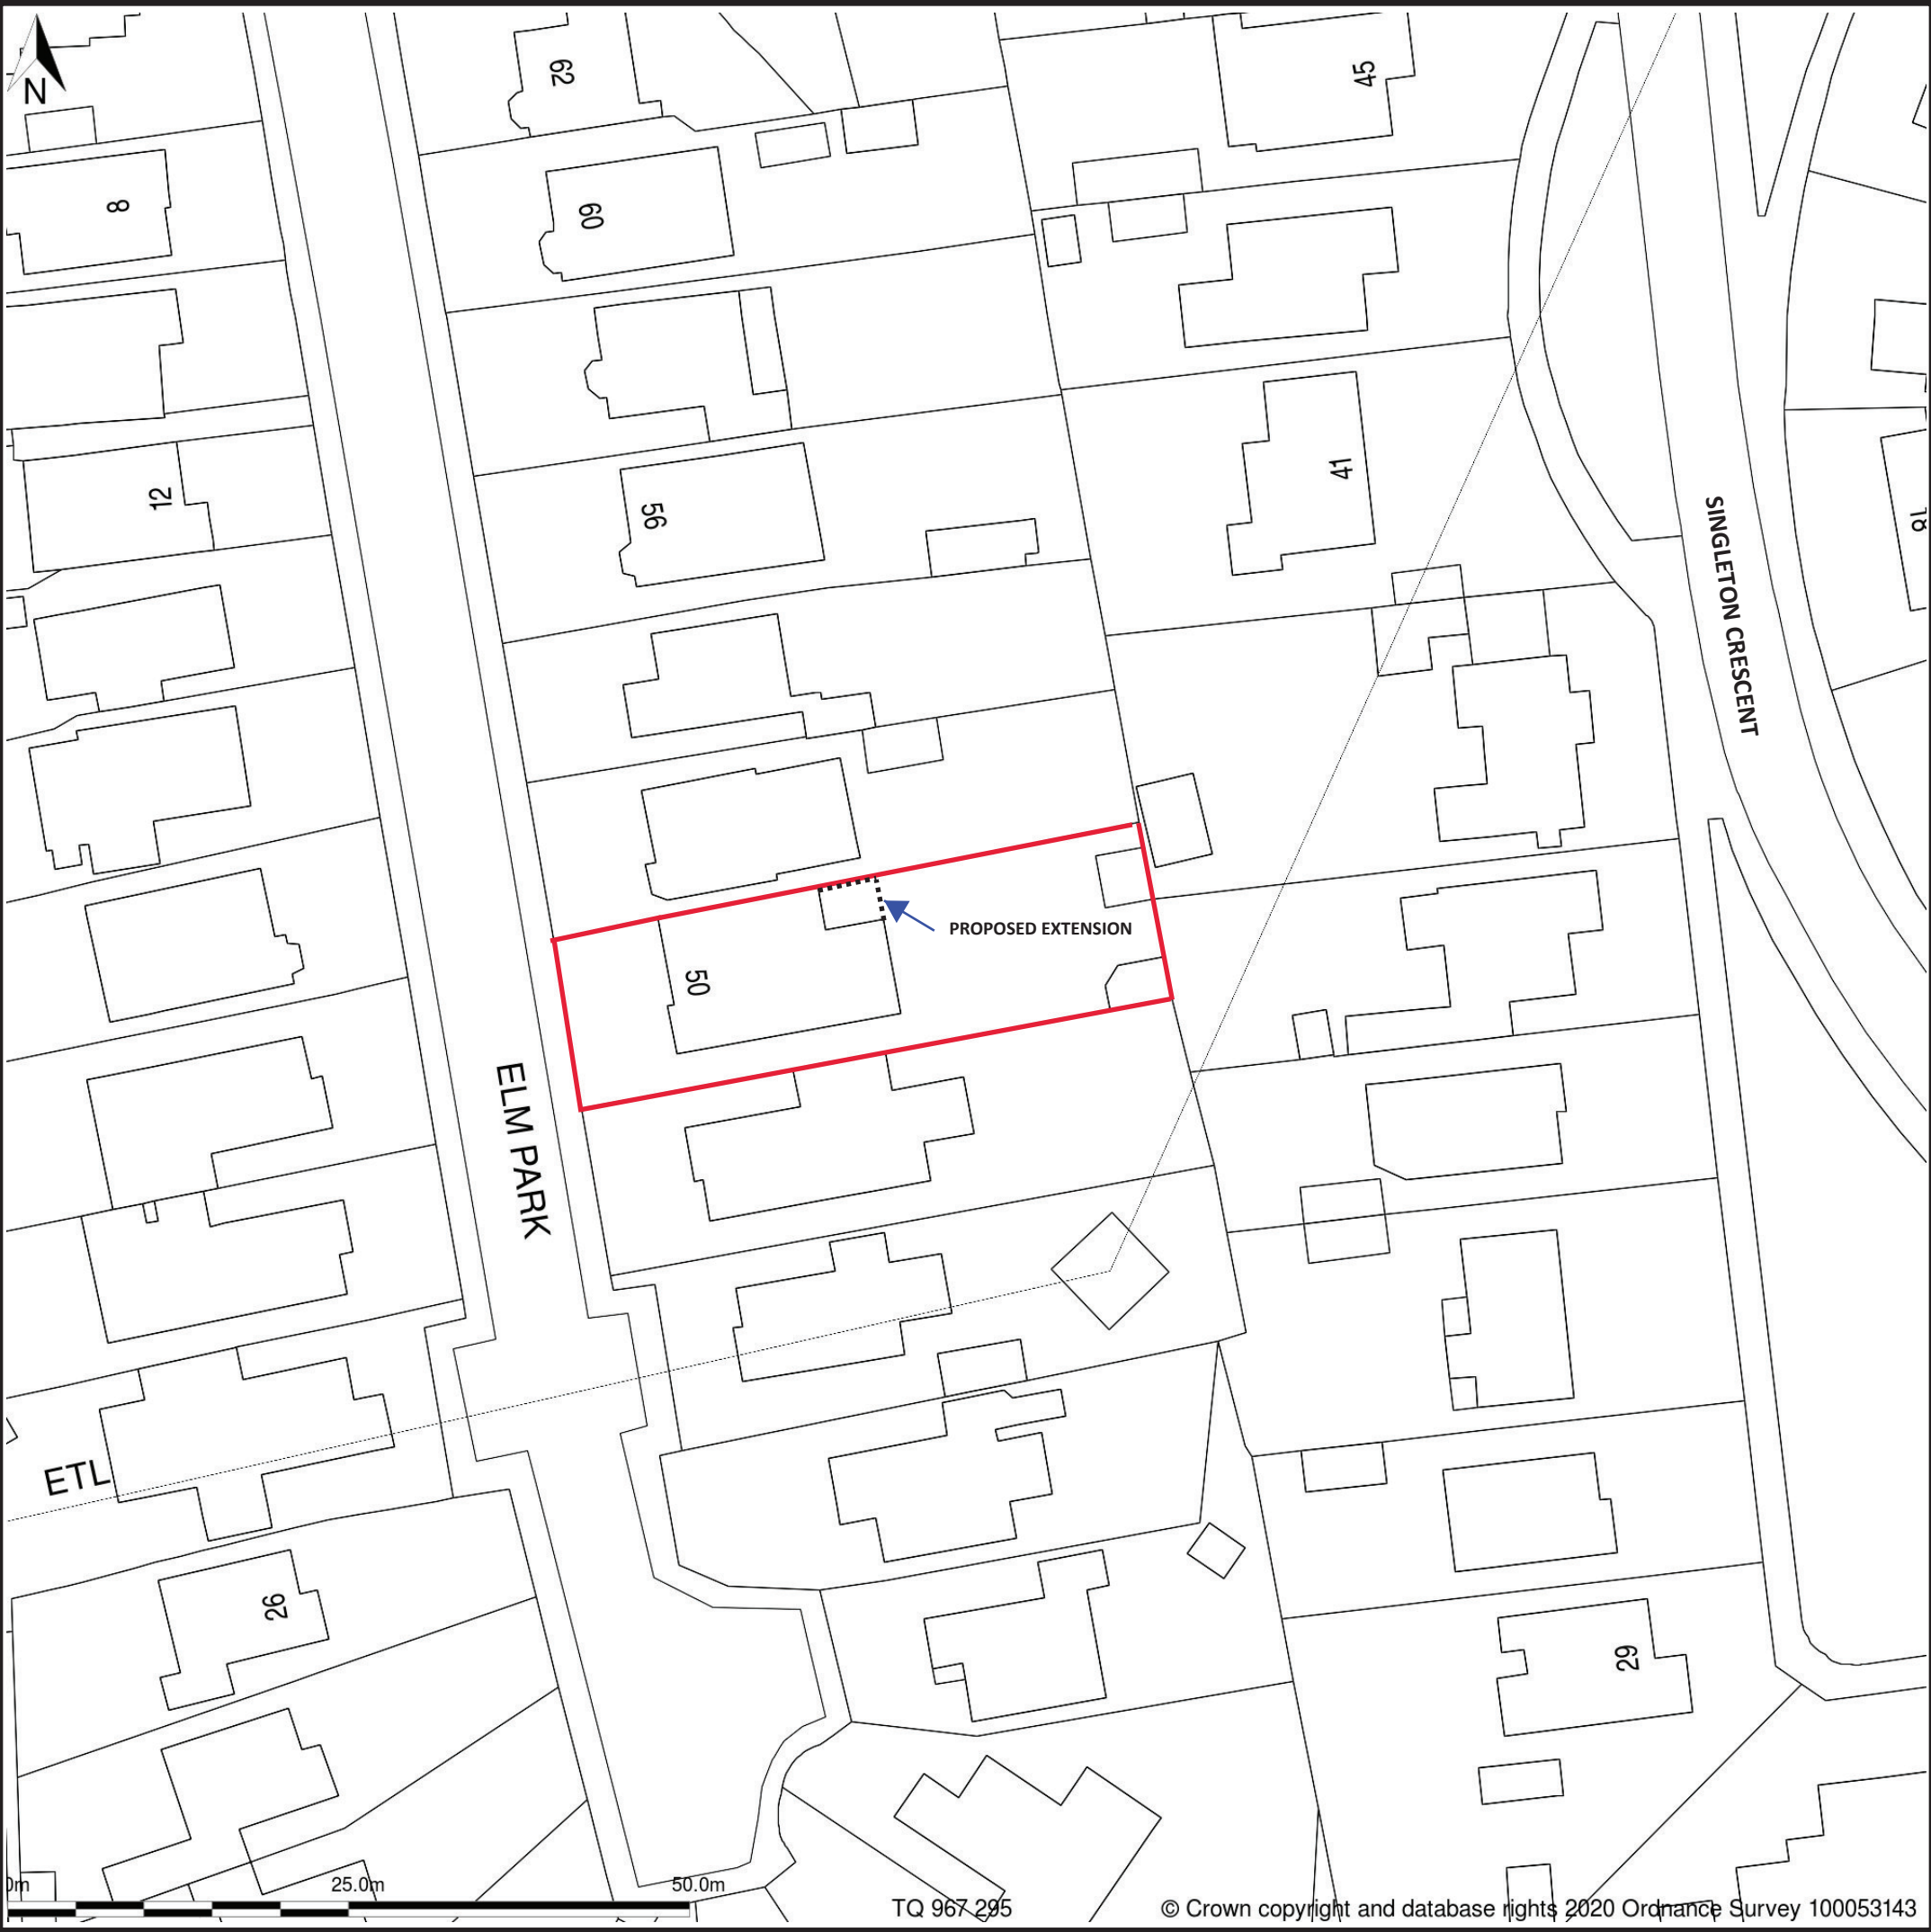

BLOCK PLAN 1:500

A3

Site Plan shows area bounded by: 509602.3, 102881.47 509743.72, 103022.89 (at a scale of 1:1250), OSGridRef: TQ 967 295. The representation of a road, track or path is no evidence of a right of way. The representation of features as lines is no evidence of a property boundary. Produced on 10th Aug 2020 from the Ordnance Survey National Geographic Database and incorporating surveyed revision available at this date. Reproduction in whole or part is prohibited without the prior permission of Ordnance Survey. © Crown copyright 2020. Supplied by www.buyaplan.co.uk a licensed Ordnance Survey partner (100053143). Unique plan reference: #00543980-AF1F31 Ordnance Survey and the OS Symbol are registered trademarks of Ordnance Survey, the national mapping agency of Great Britain. Buy A Plan logo, pdf design and the www.buyaplan.co.uk website are Copyright © Pass Inc Ltd 2020



Buy A Plan
UK's Fastest and Easiest Planning Site

SITE PLAN 1:1250

S.Barrett
Architectural & Party Wall Services
bsbpartywalls@yahoo.co.uk
07974 715009



cabe
chartered
association
of building
engineers

50 ELMS PARK
FERRING

