
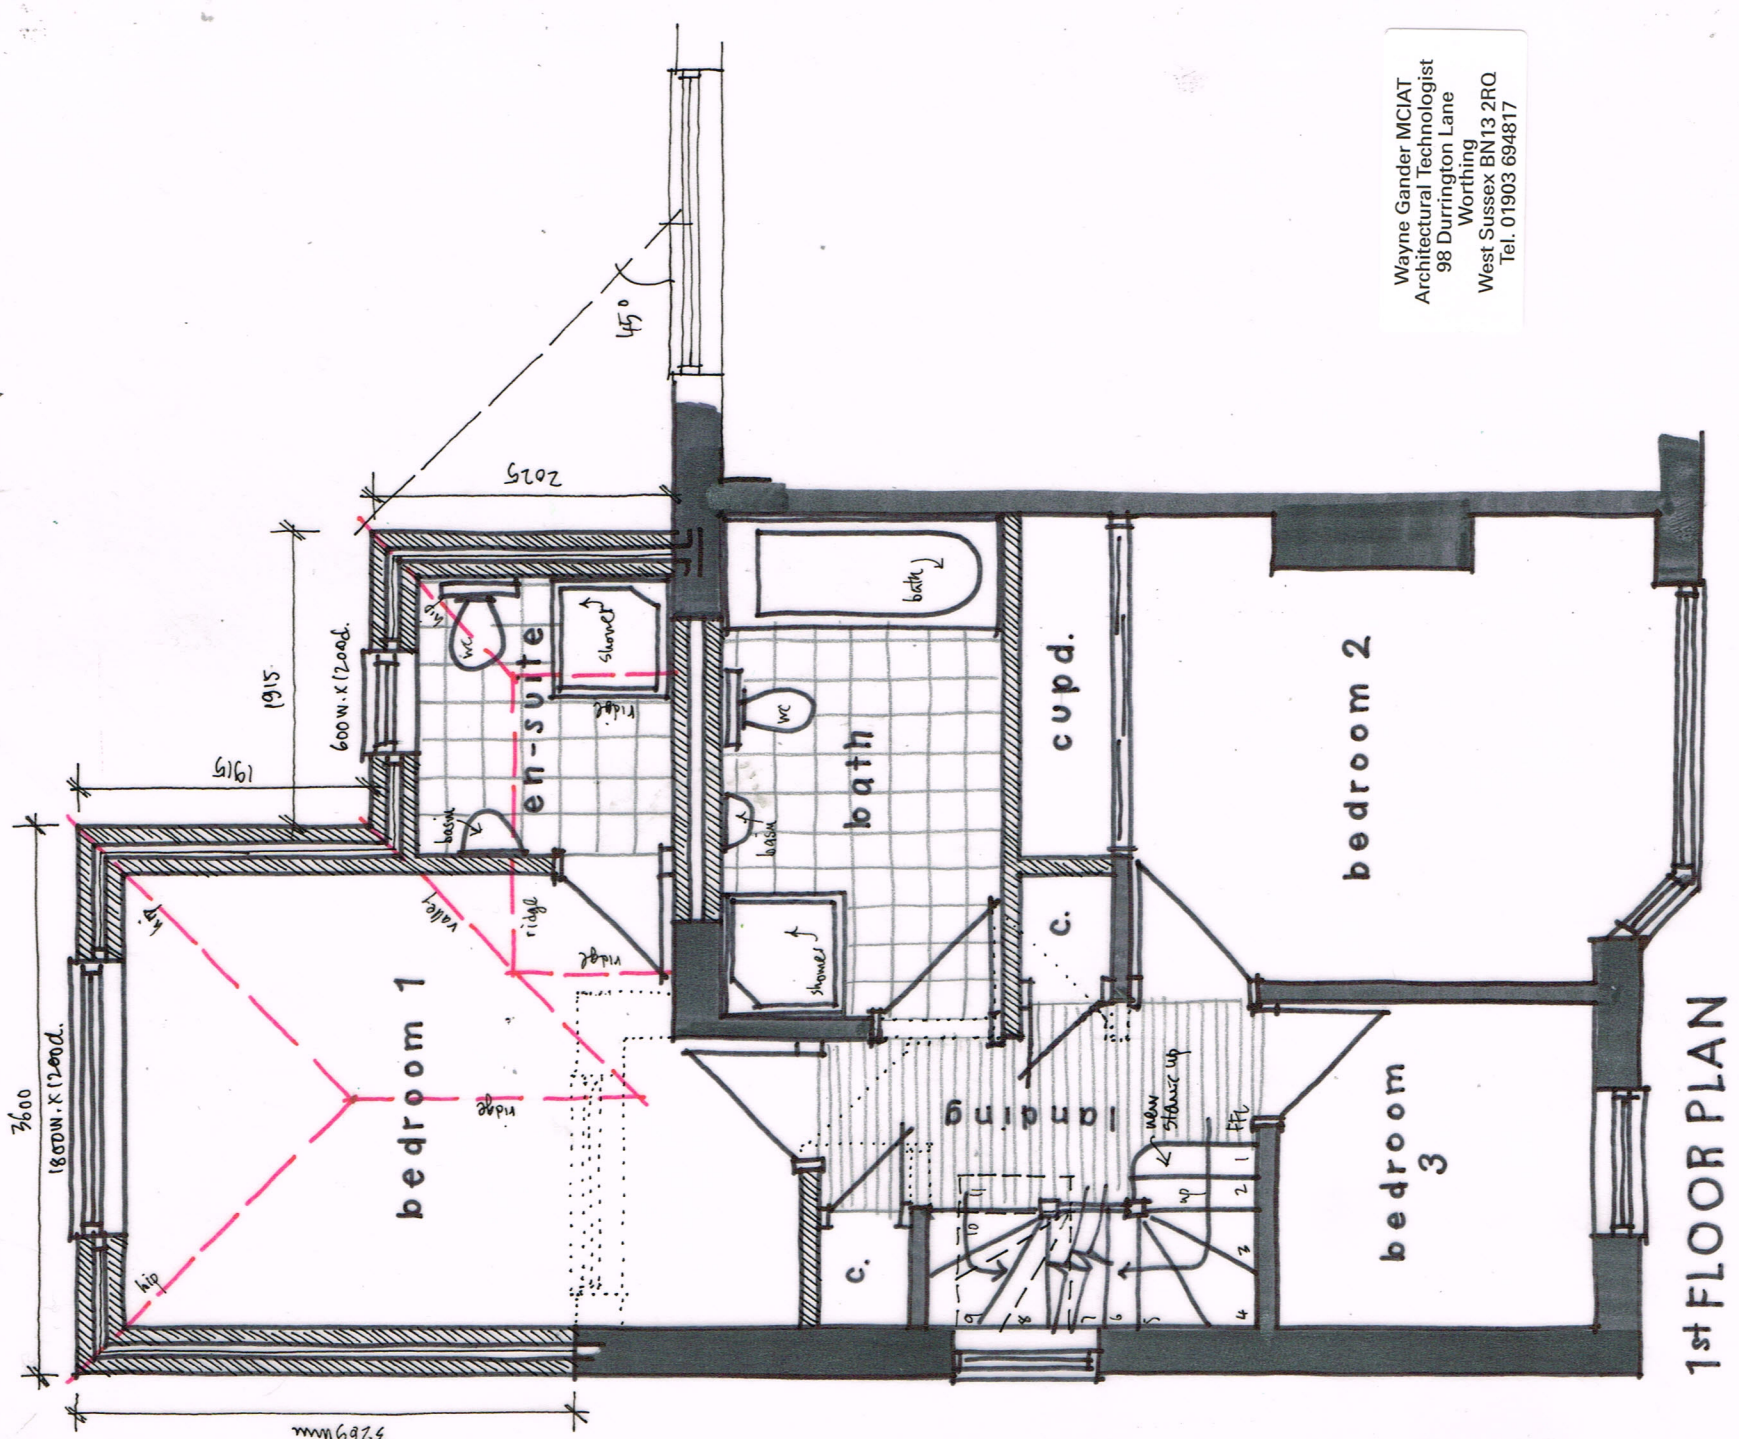


15 CLOVER LANE, FERRING Proposals 03

April 2018

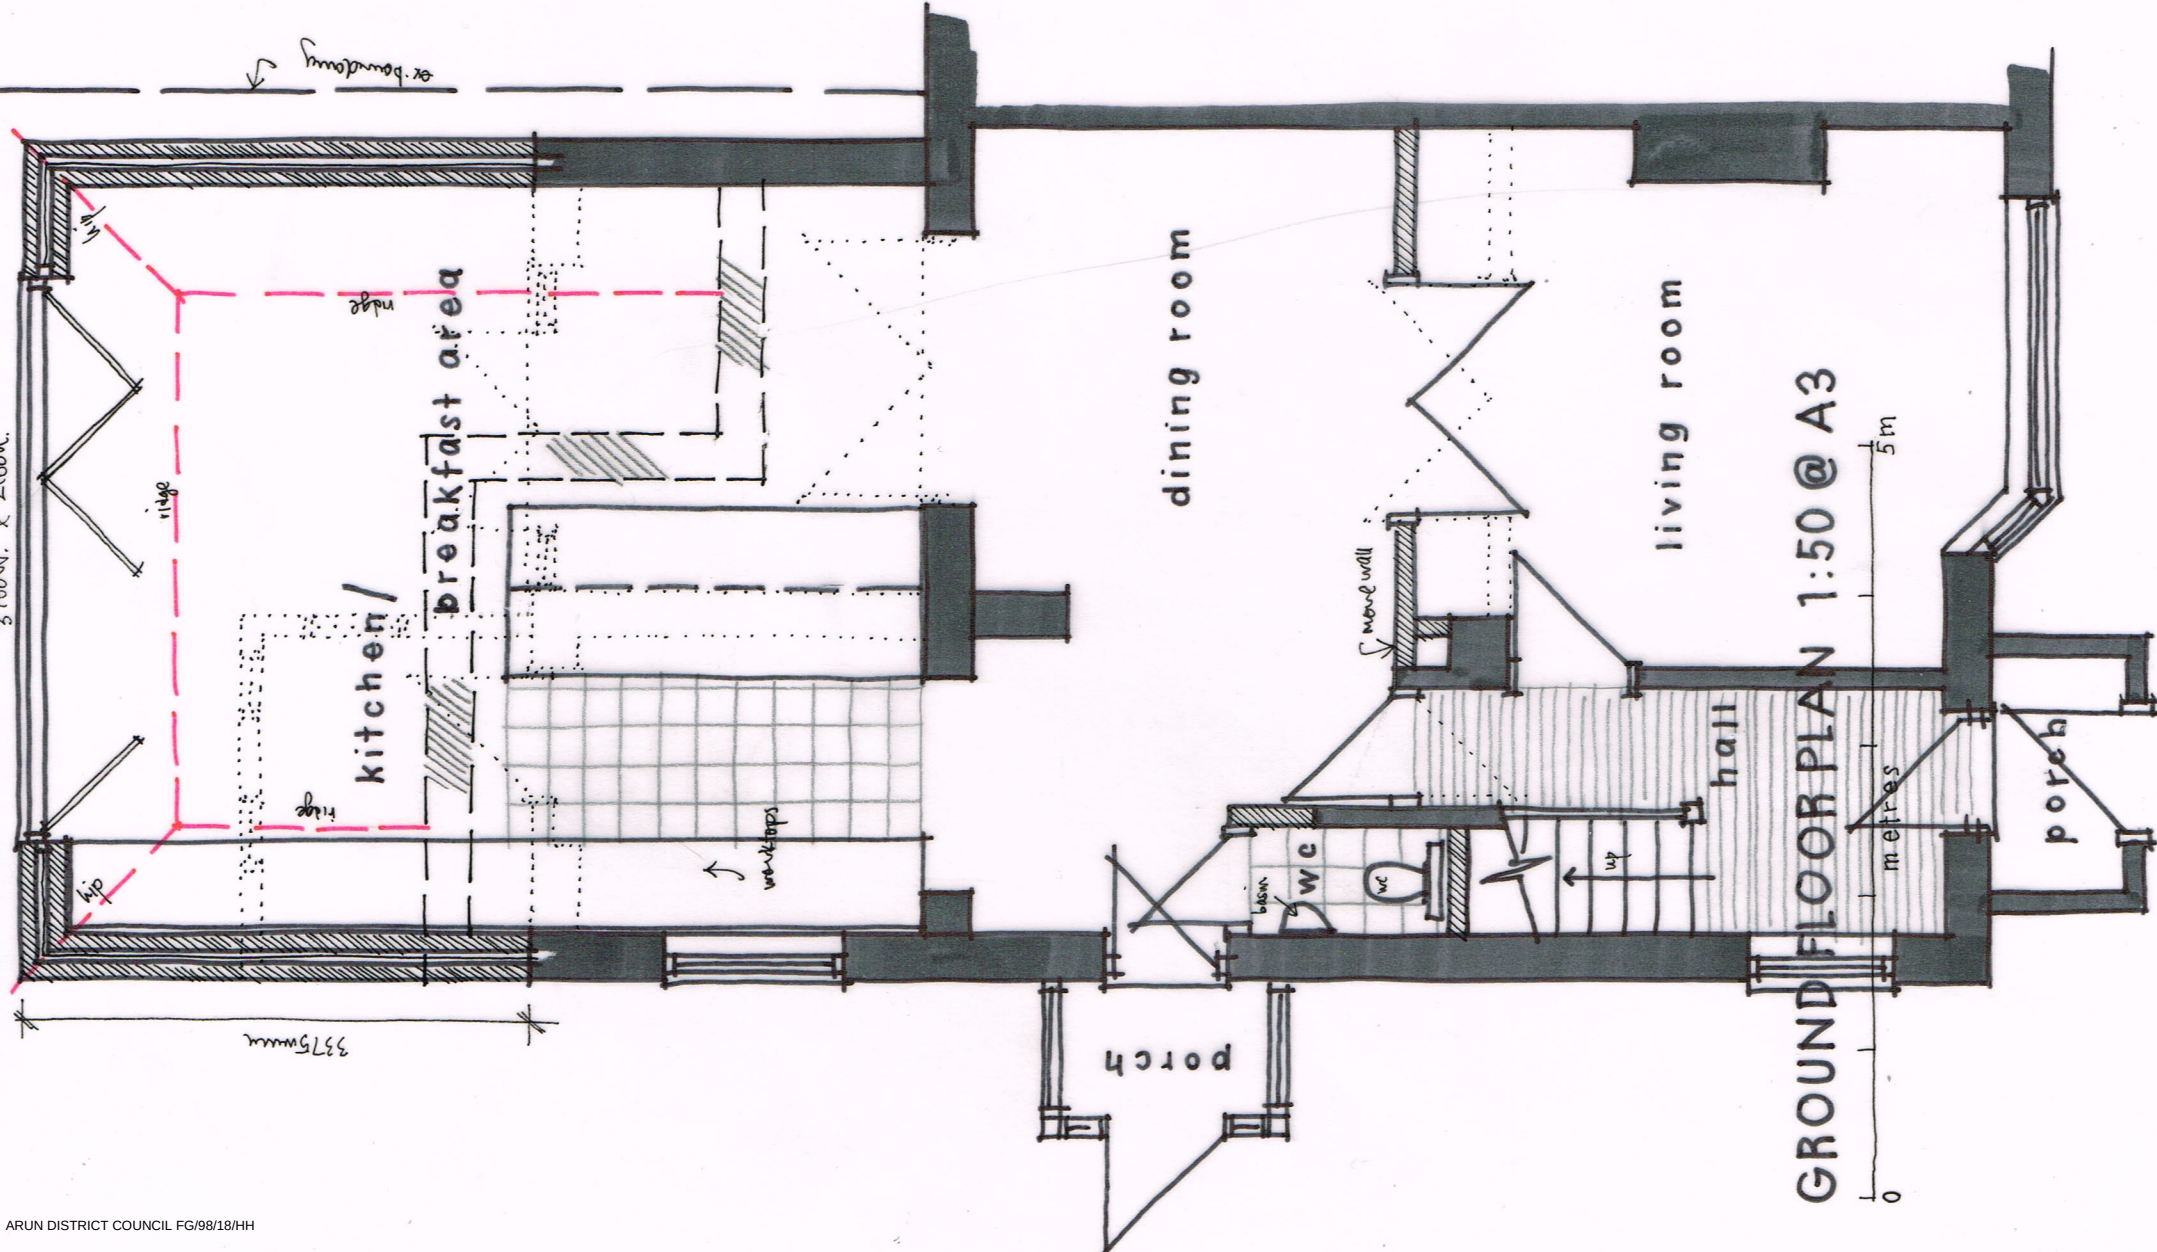

Wayne Gander MCIAT
Architectural Technologist
98 Durrington Lane
Worthing
West Sussex BN13 2RQ
Tel. 01903 694817