



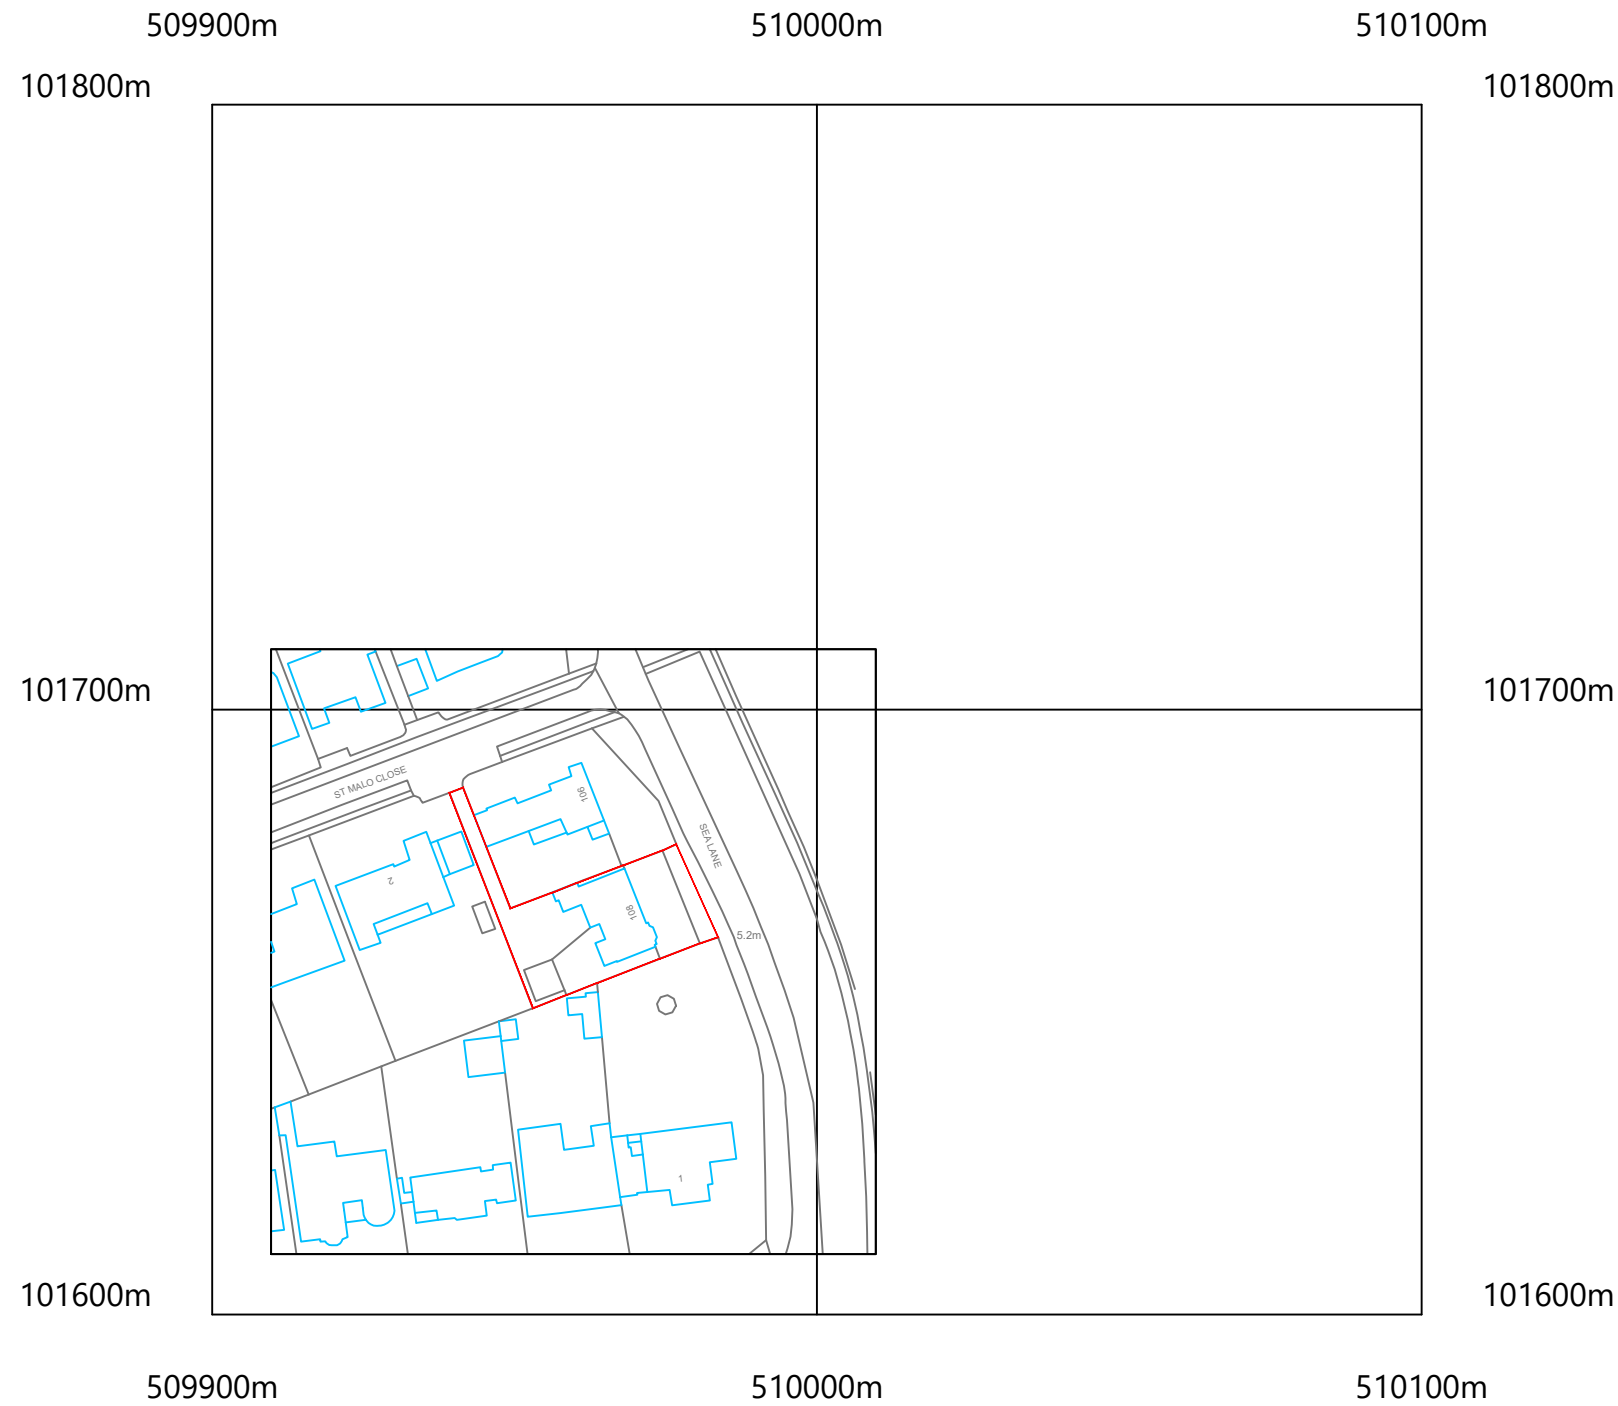

©Crown Copyright and database rights 2021 OS Licence no. 100019980

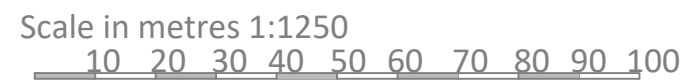

Rev.	Date	Notes



Mount View	T	01737 358 621
Tattenham Crescent	M	07402981208
Epsom	E	jack@commercialdrawing.com
KT18 5NU	W	www.commercialdrawing.com

Project
108 Sea Lane, Ferring, Worthing, BN12 5HB
Client
Mr A Crabb

Drawing Title		
Location Plan		
Scale @ A3	Issue Date	Drawn By
1:1250	27/05/2021	JT
Job No.	Drawing No.	Revision
SEA/2021	005	

Notes

Contractors should not scale or use the dimensions shown on this drawing. Any dimensions should be verified from the contractors own measurements taken on site before any the manufacture or installation of any materials.

This drawing is the property of CDS Ltd. it should not be copied or issued without their consent.