ARUN DISTRICT COUNCIL:FN/10/09

T COUNCIL
FN 10 09

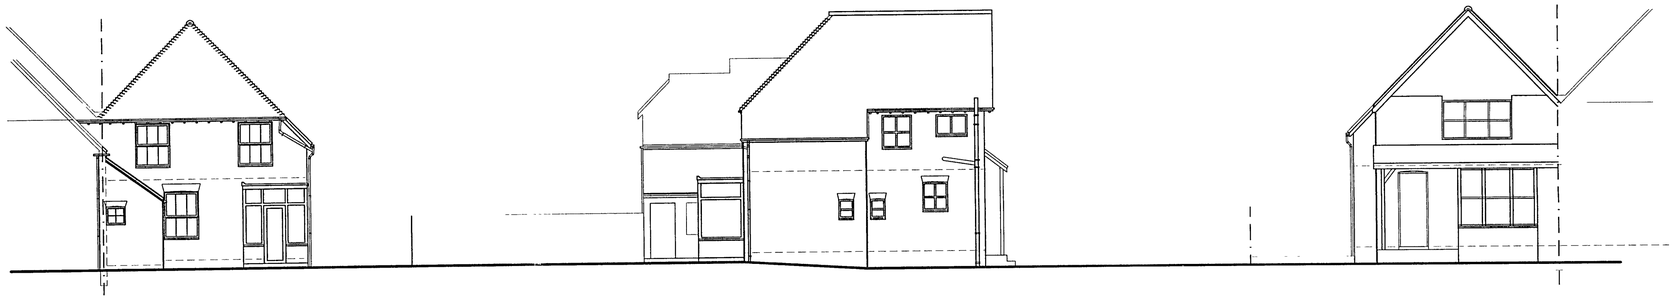

East Elevation

North Elevation

West Elevation

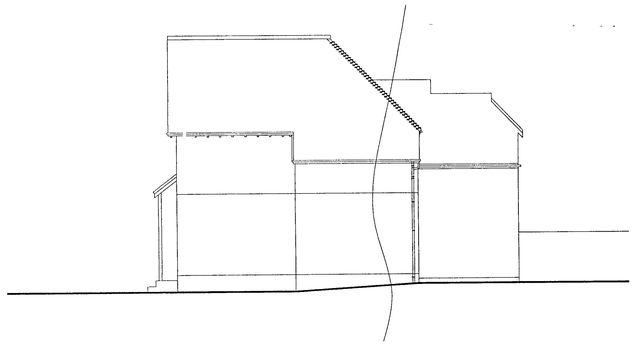

South Elevation

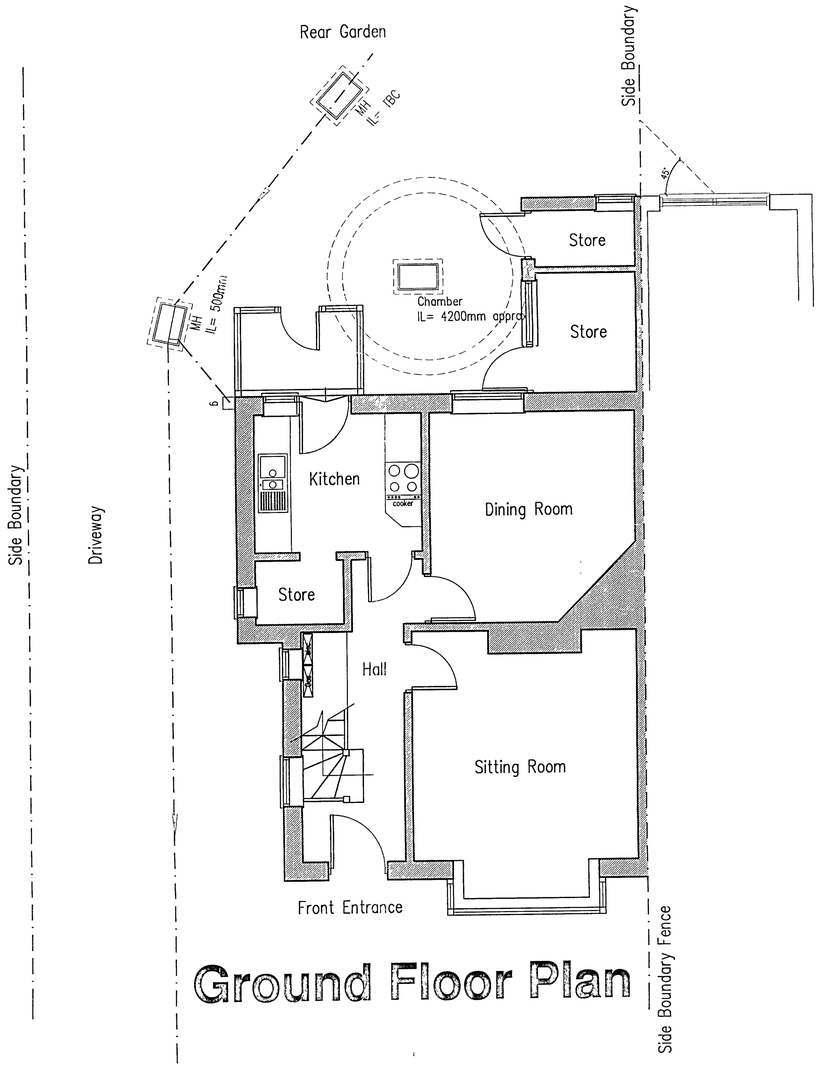

Ground Floor Plan

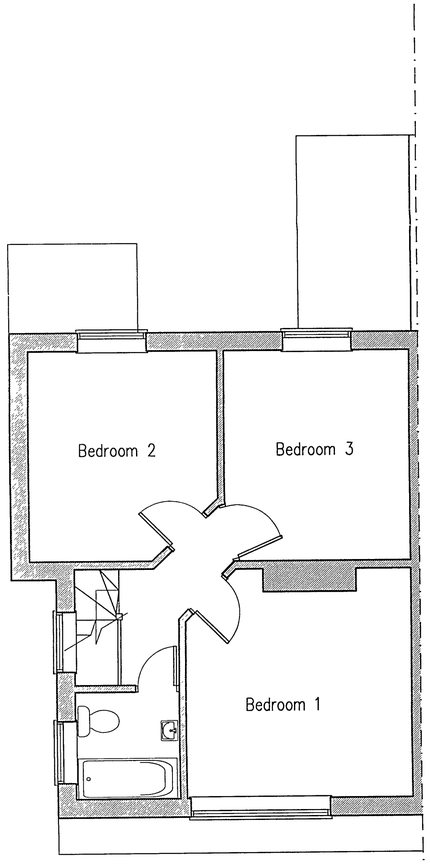

First Floor Plan

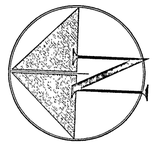

1:50 Scale Bar

1:100 Scale Bar

Project.

Proposed
Rear Single Storey Extension
At:
41 Cross Lane
Findon
West Sussex
BN14 0UB

Drawing title.

Plans & Elevations As Existing

Client: Mr & Mrs T Kersley

Copyright of
B.J.W
Architectural & Planning Services
15 West Street
Shoreham By Sea
West Sussex
BN43 5WF

Contact 07856899101
01273 441009 (after 6pm)
e-mail benwhitby15@yahoo.co.uk

Scale 1:100 1:50

Date 14.2.09 | Drawn BJW

Drg No 01 | Paper size A1 | Rev'n

Note All dimensions to be checked on site