ARUN DISTRICT COUNCIL:FN/10/09

ARUN DISTRICT COUNCIL
FN 10 09

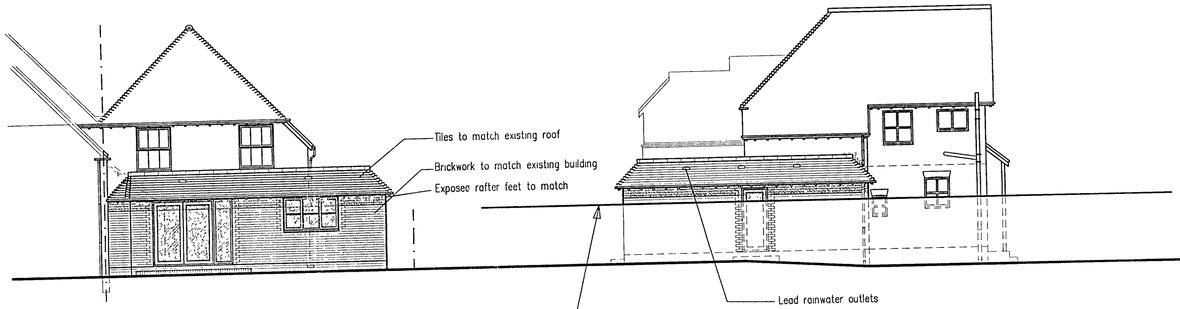

East Elevation

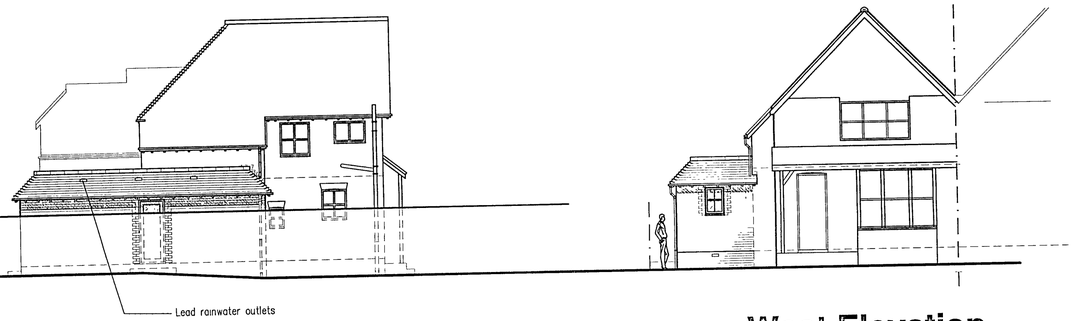

North Elevation

West Elevation

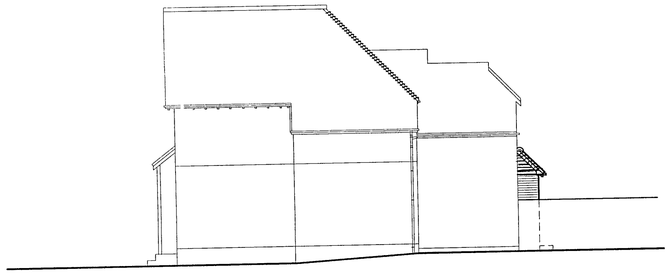

South Elevation

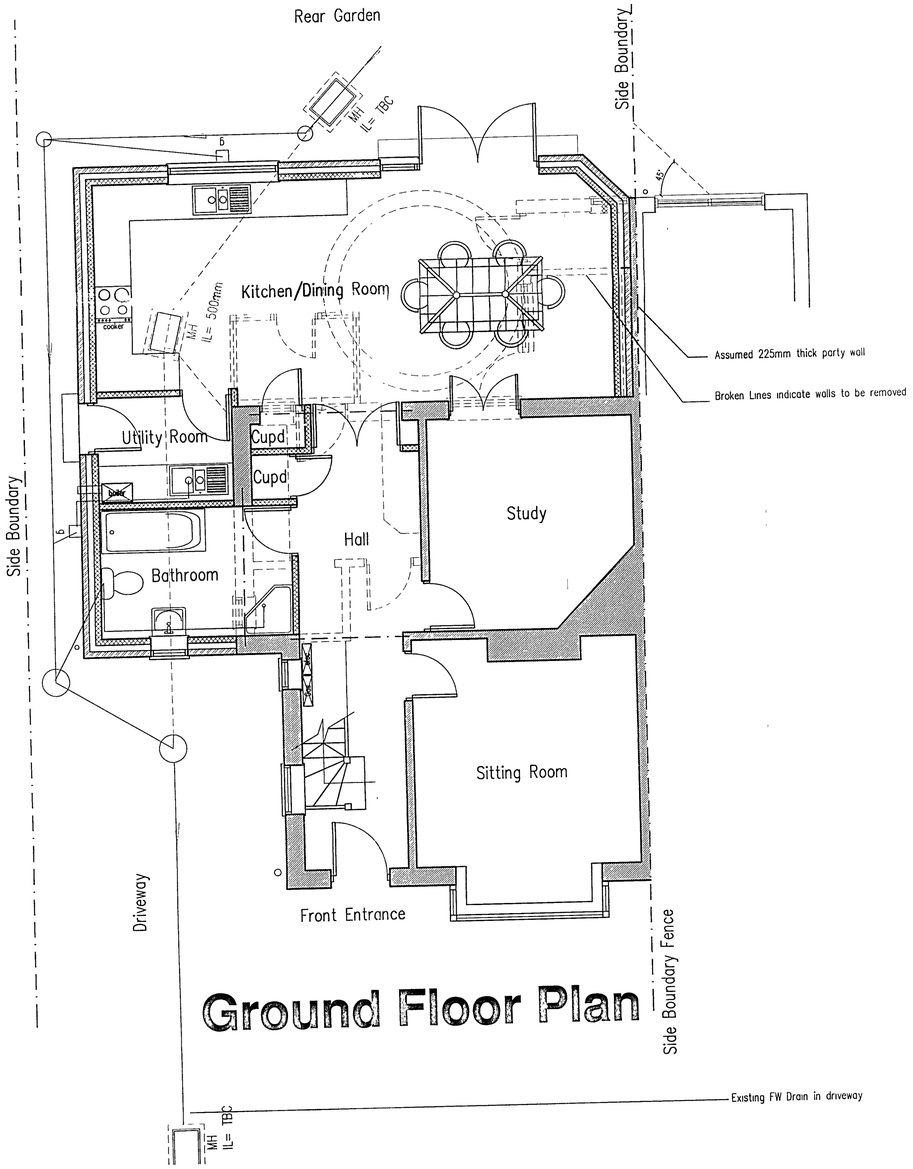

Ground Floor Plan

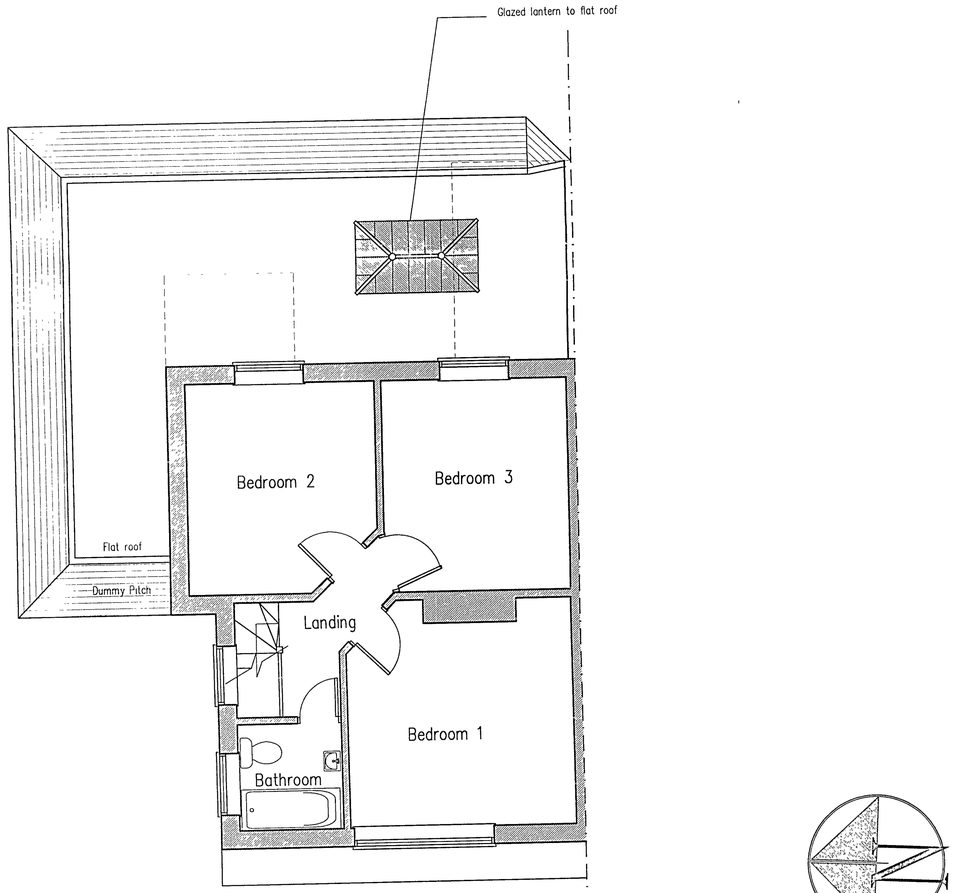

First Floor Plan

1:50 Scale Bar

1:100 Scale Bar

B 23 2 09	Amended to Clients requirements
A 17 2 09	Amended to Clients requirements

Project:

Proposed
Rear Single Storey Extension
At:
41 Cross Lane
Findon
West Sussex
BN14 0UB

Drawing title:

Plans & Elevations As Proposed

Client: Mr & Mrs T Kersley

Copyright of
B.J.W
Architectural & Planning Services
15 West Street
Shoreham By Sea
West Sussex
BN43 5WF
Contact 07856899101
01273 441009 (after 6pm)
e-mail benwhitby15@yahoo co uk

Scale: 1:100 1:50

Date: 14.2.09 Drawn: BJW

Drg. No. 02 Paper size A1 Rev'n B

Note All dimensions to be checked on site