
SITE LOCATION PLAN

SCALE 1 to 1250

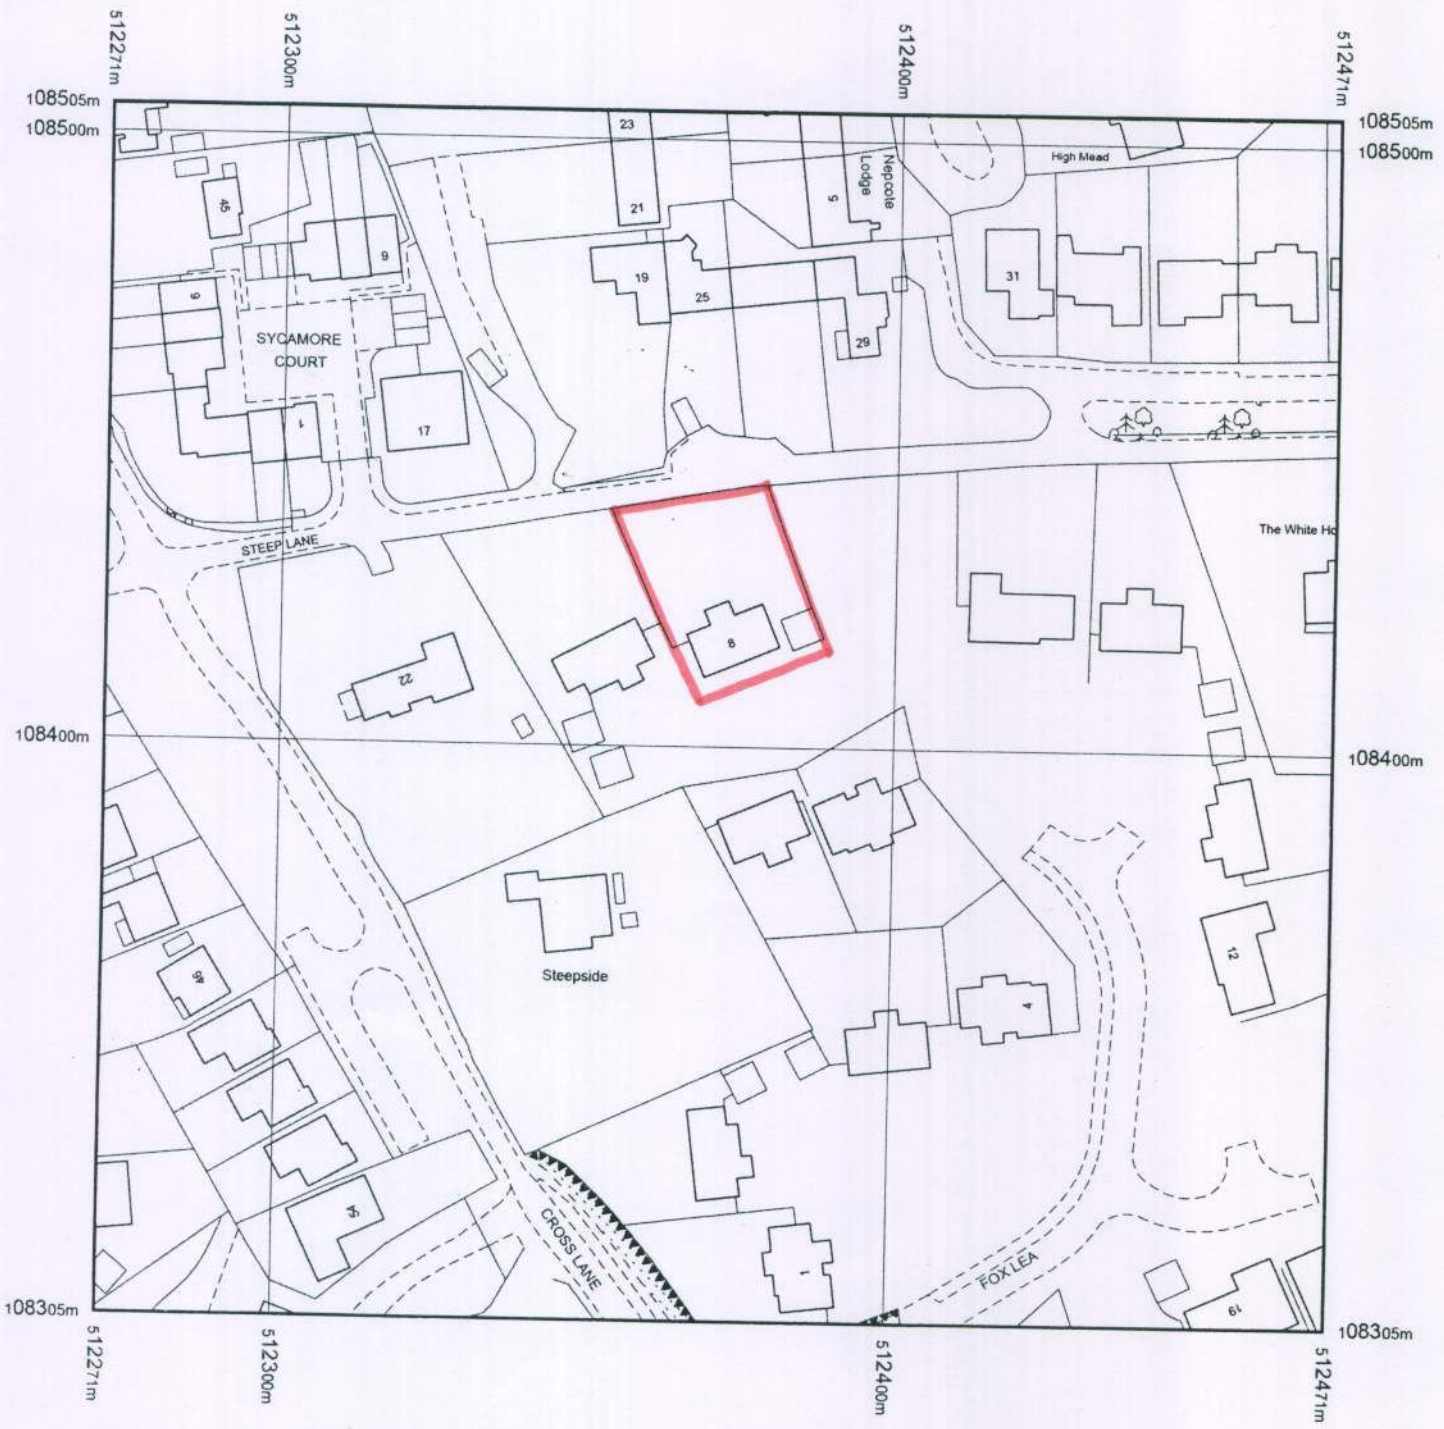

NORTH

ARUN DISTRICT COUNCIL

No.	FN	15	10	
Received				

DRAWING SCALE 1:500


0 10 20 30 40 50 60

0 20 40 60 80 100 120

DRAWING SCALE 1:1250

BLOCK PLAN

SCALE 1 to 500

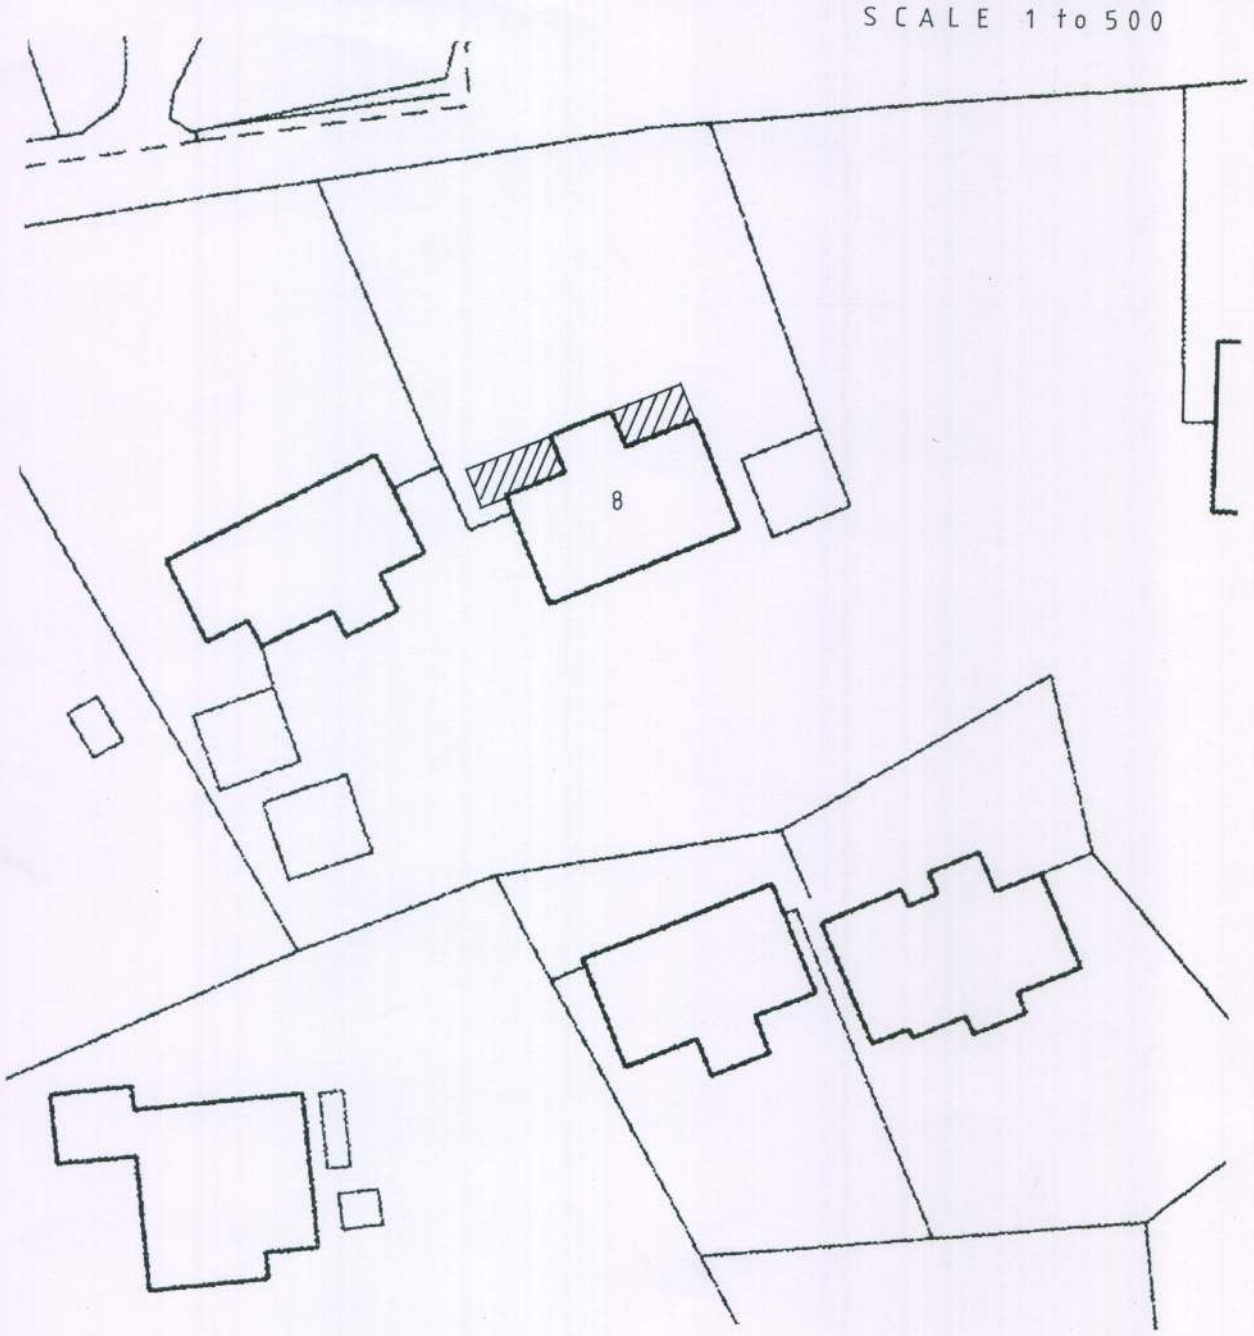

PAGE PARTNERSHIP

18 Middleton Avenue Hove Sussex BN3 4PJ

Tel/Fx: 01273 424888 pagpar@pagepartnership.net

Client
MR & MRS WILLIAMS
8 FOX LEA
FINDON BN14 0XB

Job Title
PROPOSED EXTENSION AND ALTERATIONS

DrawingTitle
BUILDING AS PROPOSED

BLOCK PLAN
SITE LOCATION PLAN

Job Number	Scale
09690	1:500 1:1250

Drawing Number
05

Date	Revision
03.02.10	

ARUN DISTRICT COUNCIL FN/15/10/