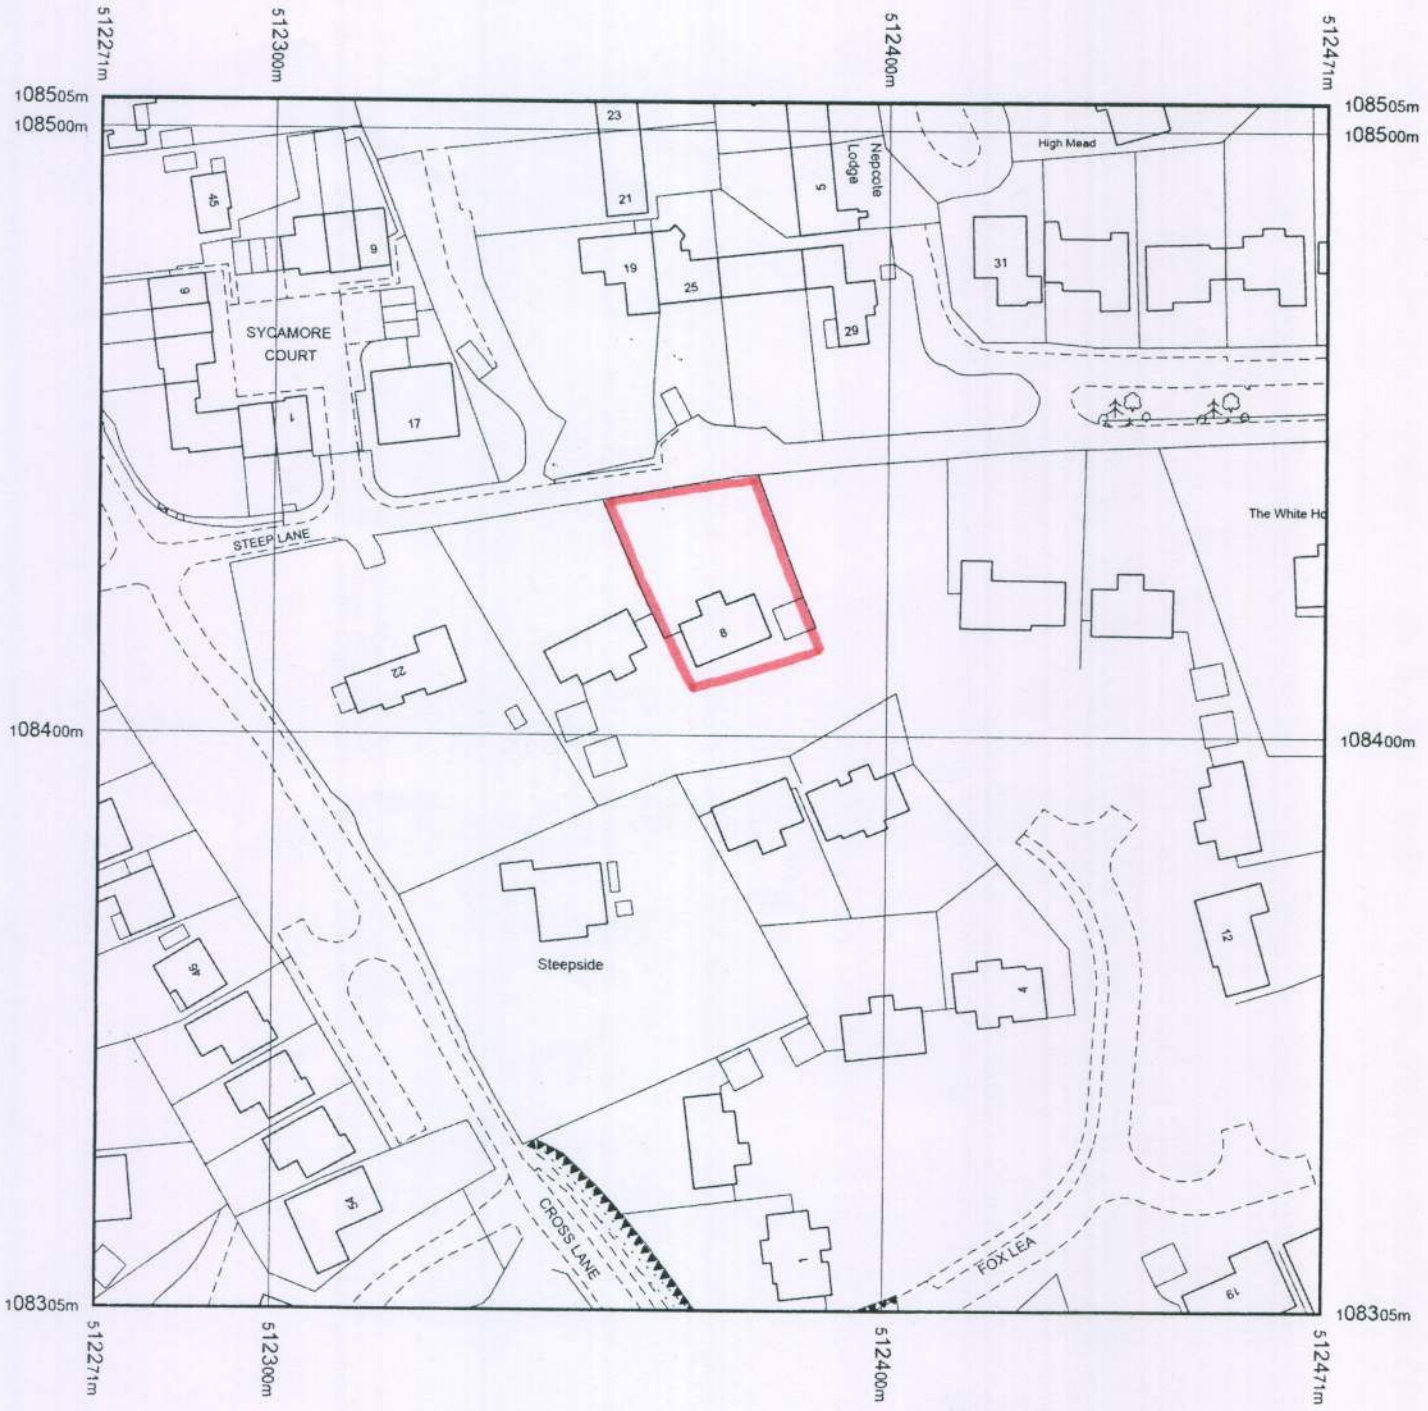


SITE LOCATION PLAN

SCALE 1 to 1250

NORTH

DRAWING SCALE 1:1250


0 10 20 30 40 50 60

0 10 20 30 40

DRAWING SCALE 1:500

BLOCK PLAN

SCALE 1 to 500

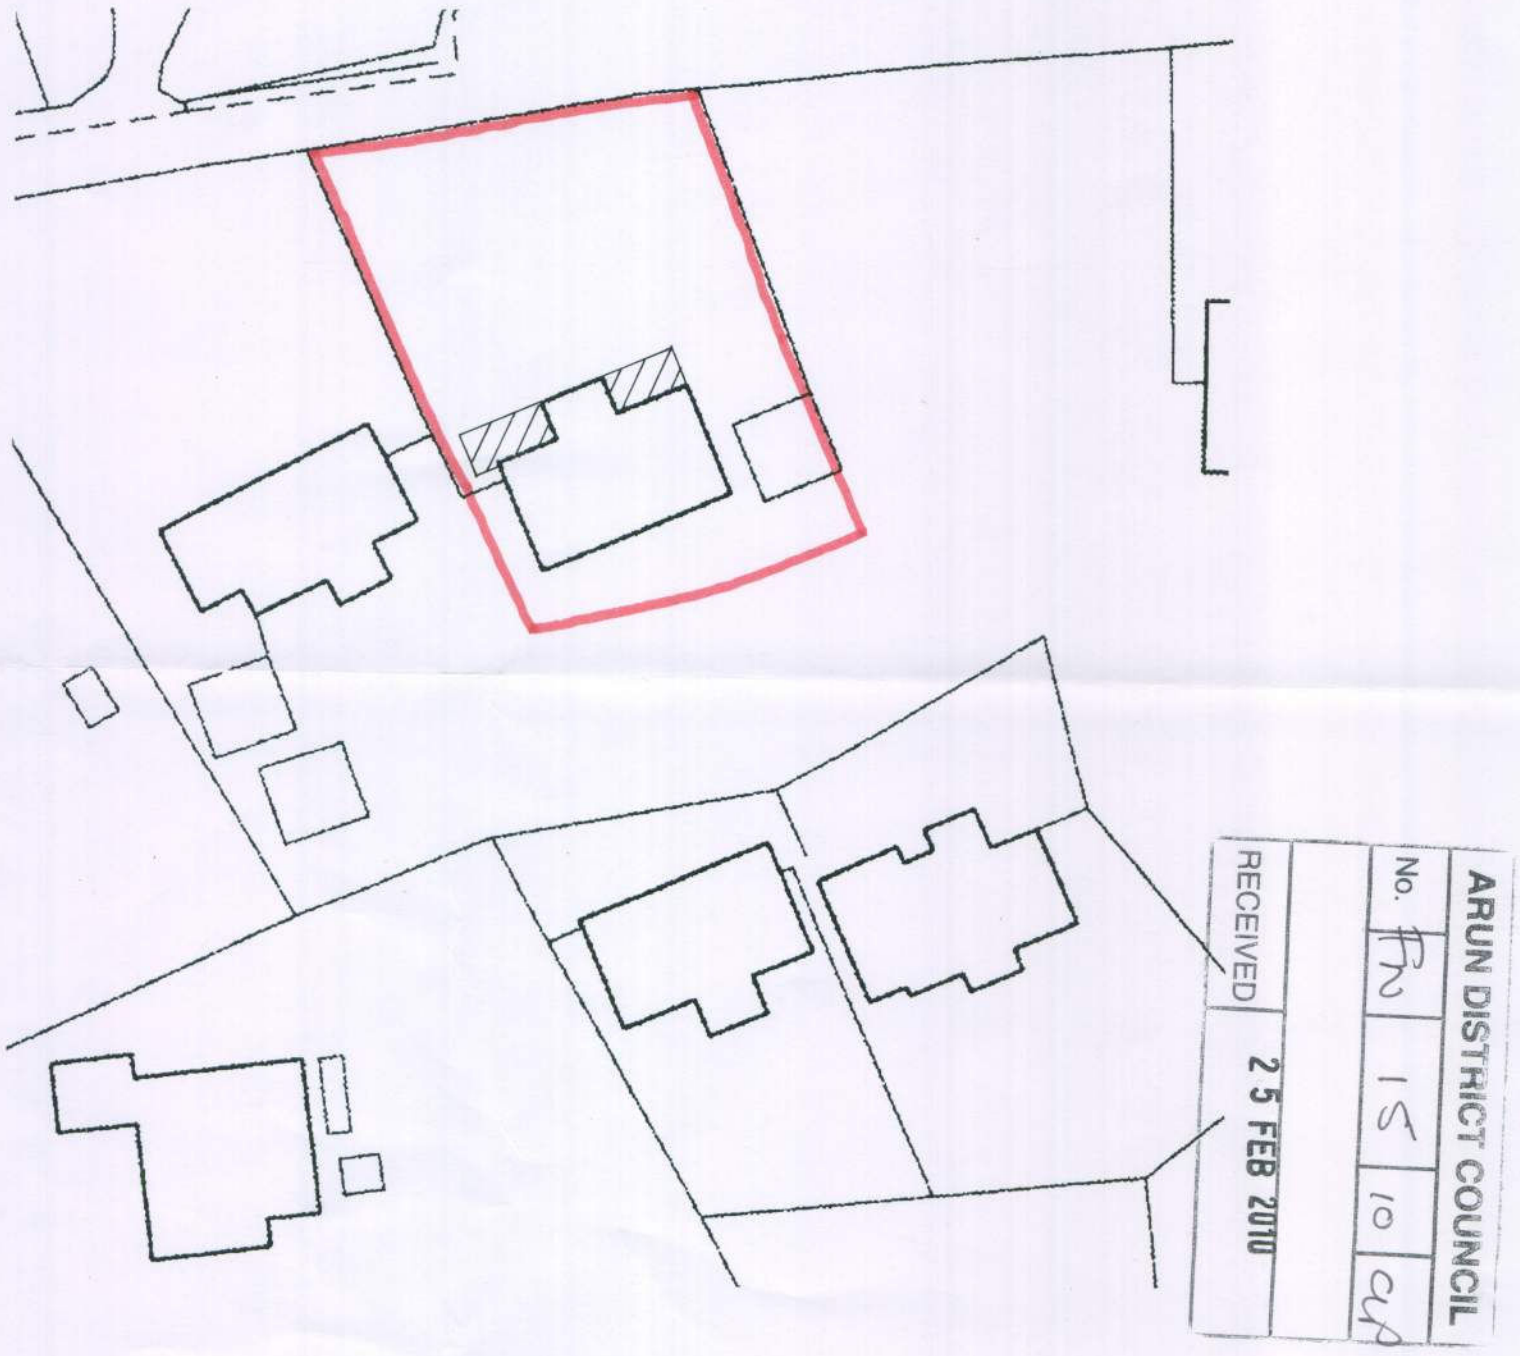

RECEIVED 25 FEB 2010

ARUN DISTRICT COUNCIL No. FN/15/10/CLP

REV A: 18.02.10 Scale Bar amended

PAGE PARTNERSHIP
18 Middleton Avenue Hove Sussex BN3 4PJ
Tel/Fx: 01273 424888 pagpar@pagepartnership.net

Client
MR & MRS WILLIAMS
8 FOX LEA
FINDON BN14 0XB

Job Title
PROPOSED EXTENSION AND ALTERATIONS

DrawingTitle
BUILDING AS PROPOSED

BLOCK PLAN
SITE LOCATION PLAN

Job Number	Scale
09690	1:500 1:1250

Drawing Number
05

Date	Revision
03.02.10	A

ARUN DISTRICT COUNCIL FN/15/10/CLP