



FN/15/11/DOC
FN/133/08
N9

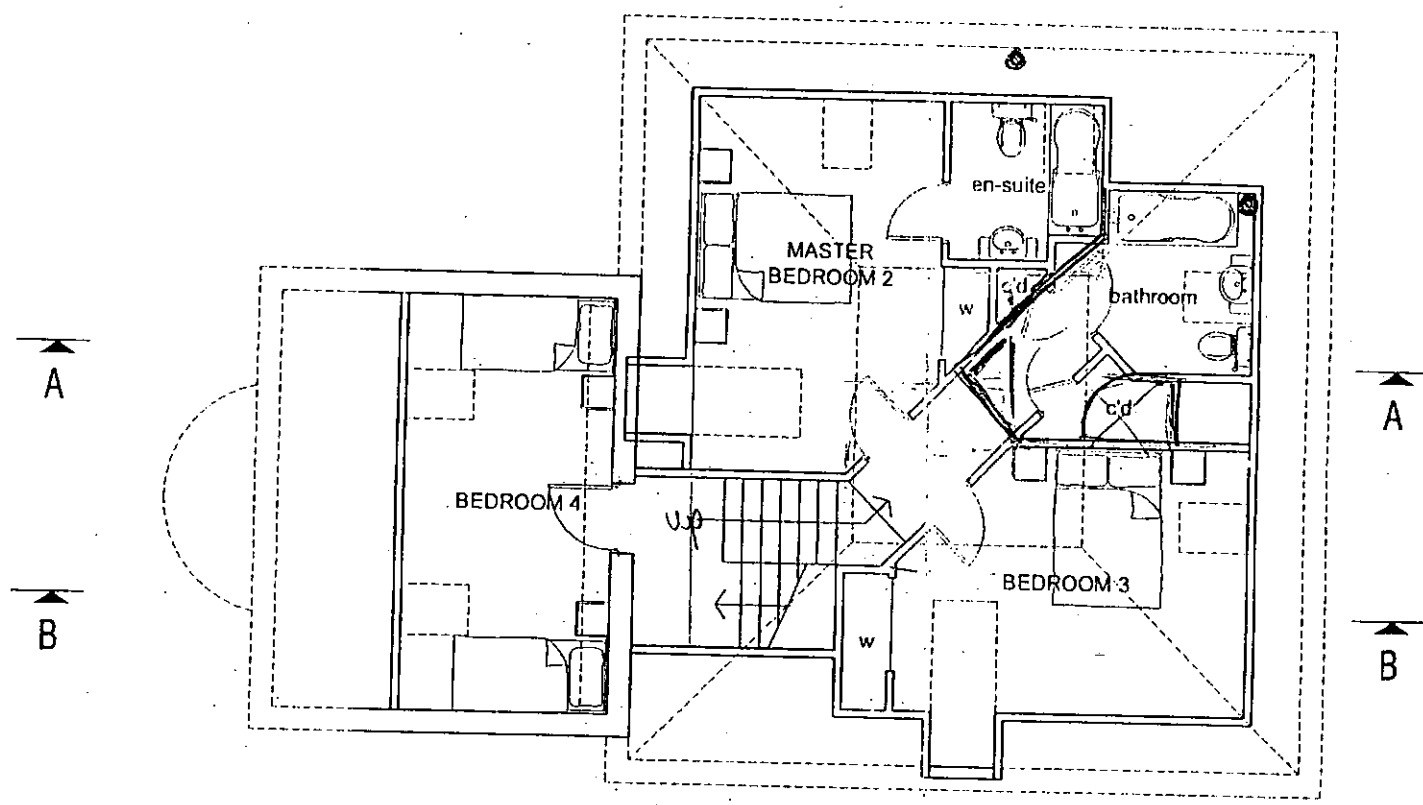

FIRST FLOOR PLAN

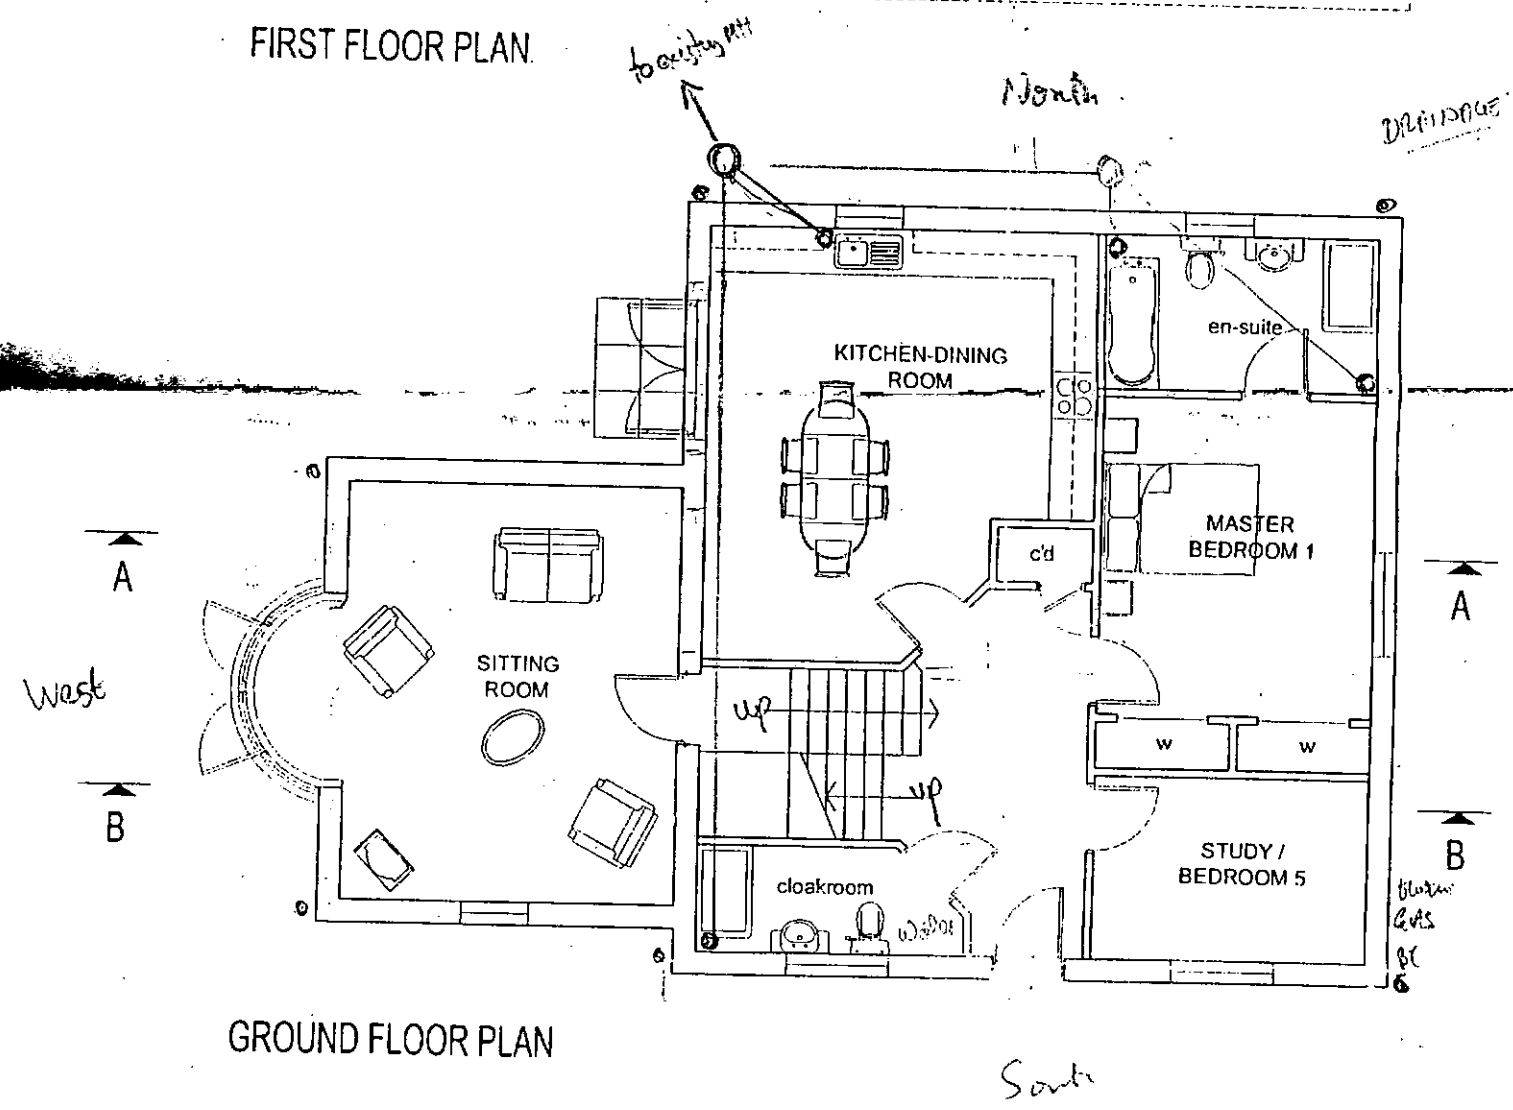

GROUND FLOOR PLAN

