




NP. FN/15/11/DOC, FN/33/08

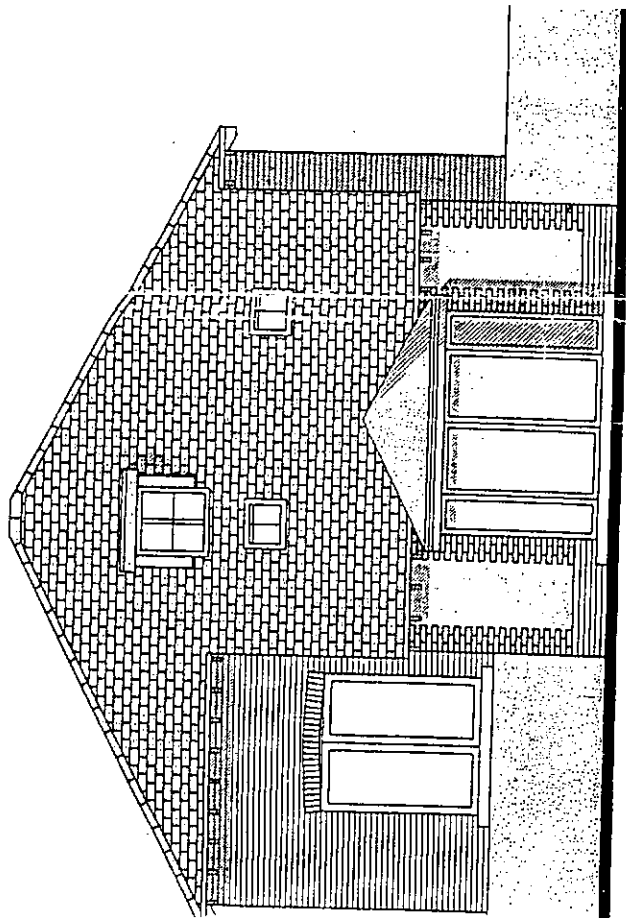


WEST ELEVATION

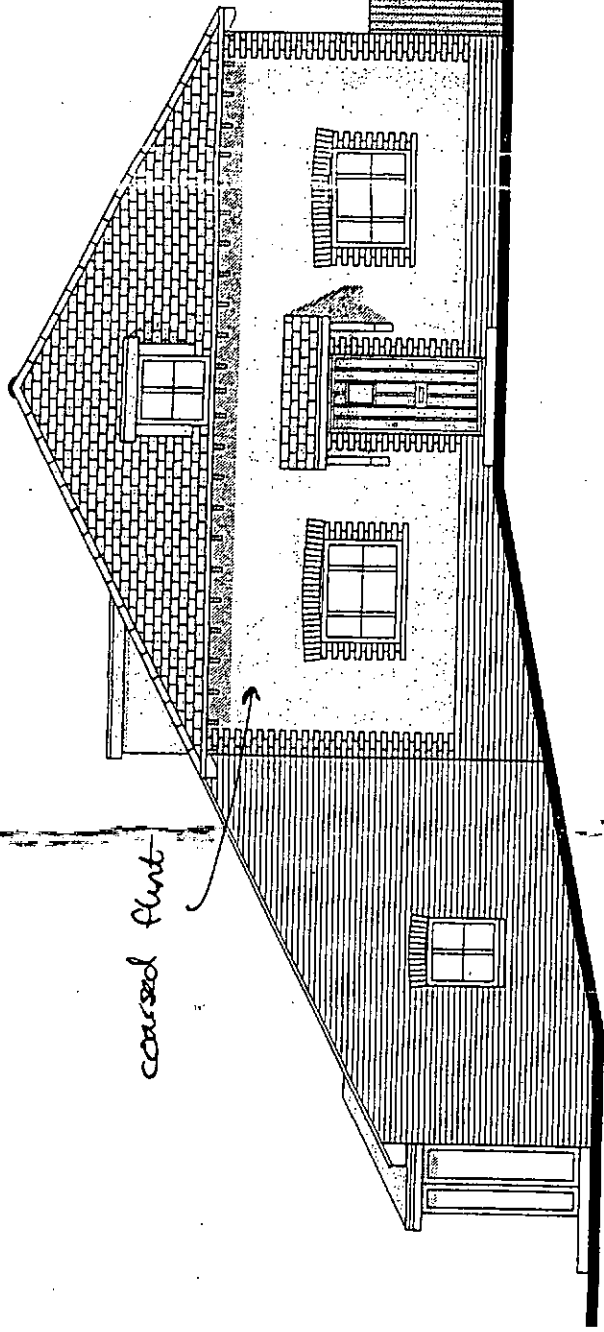

SOUTH ELEVATION

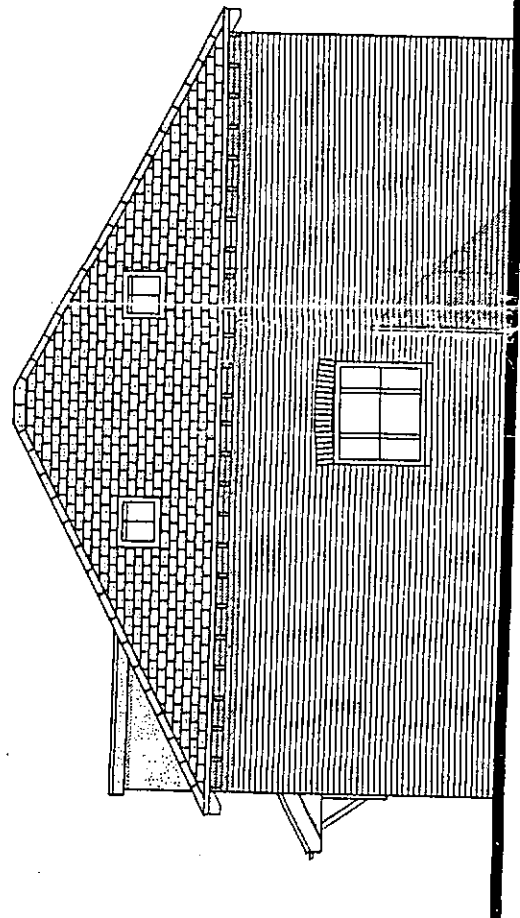

EAST ELEVATION

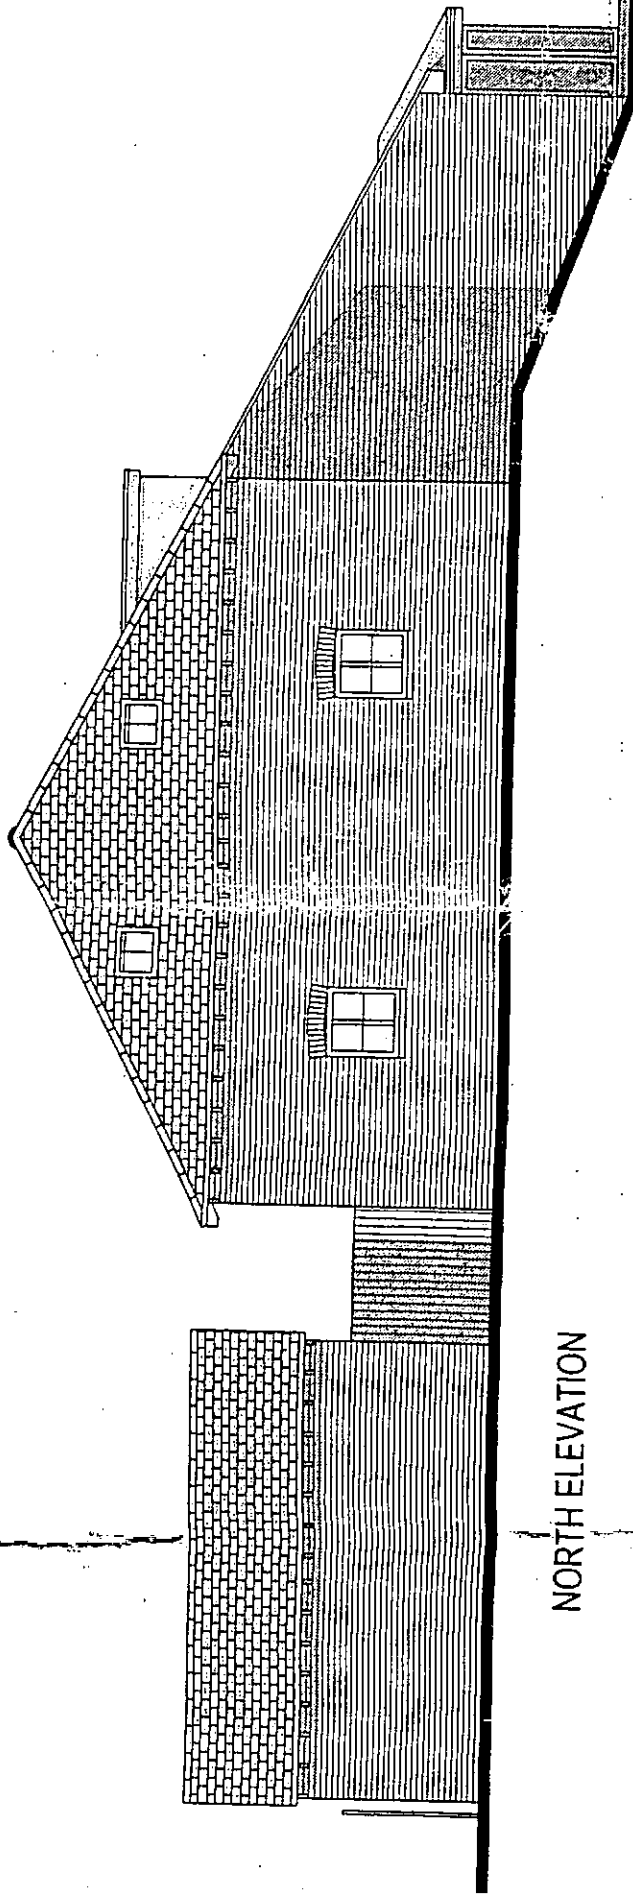

NORTH ELEVATION