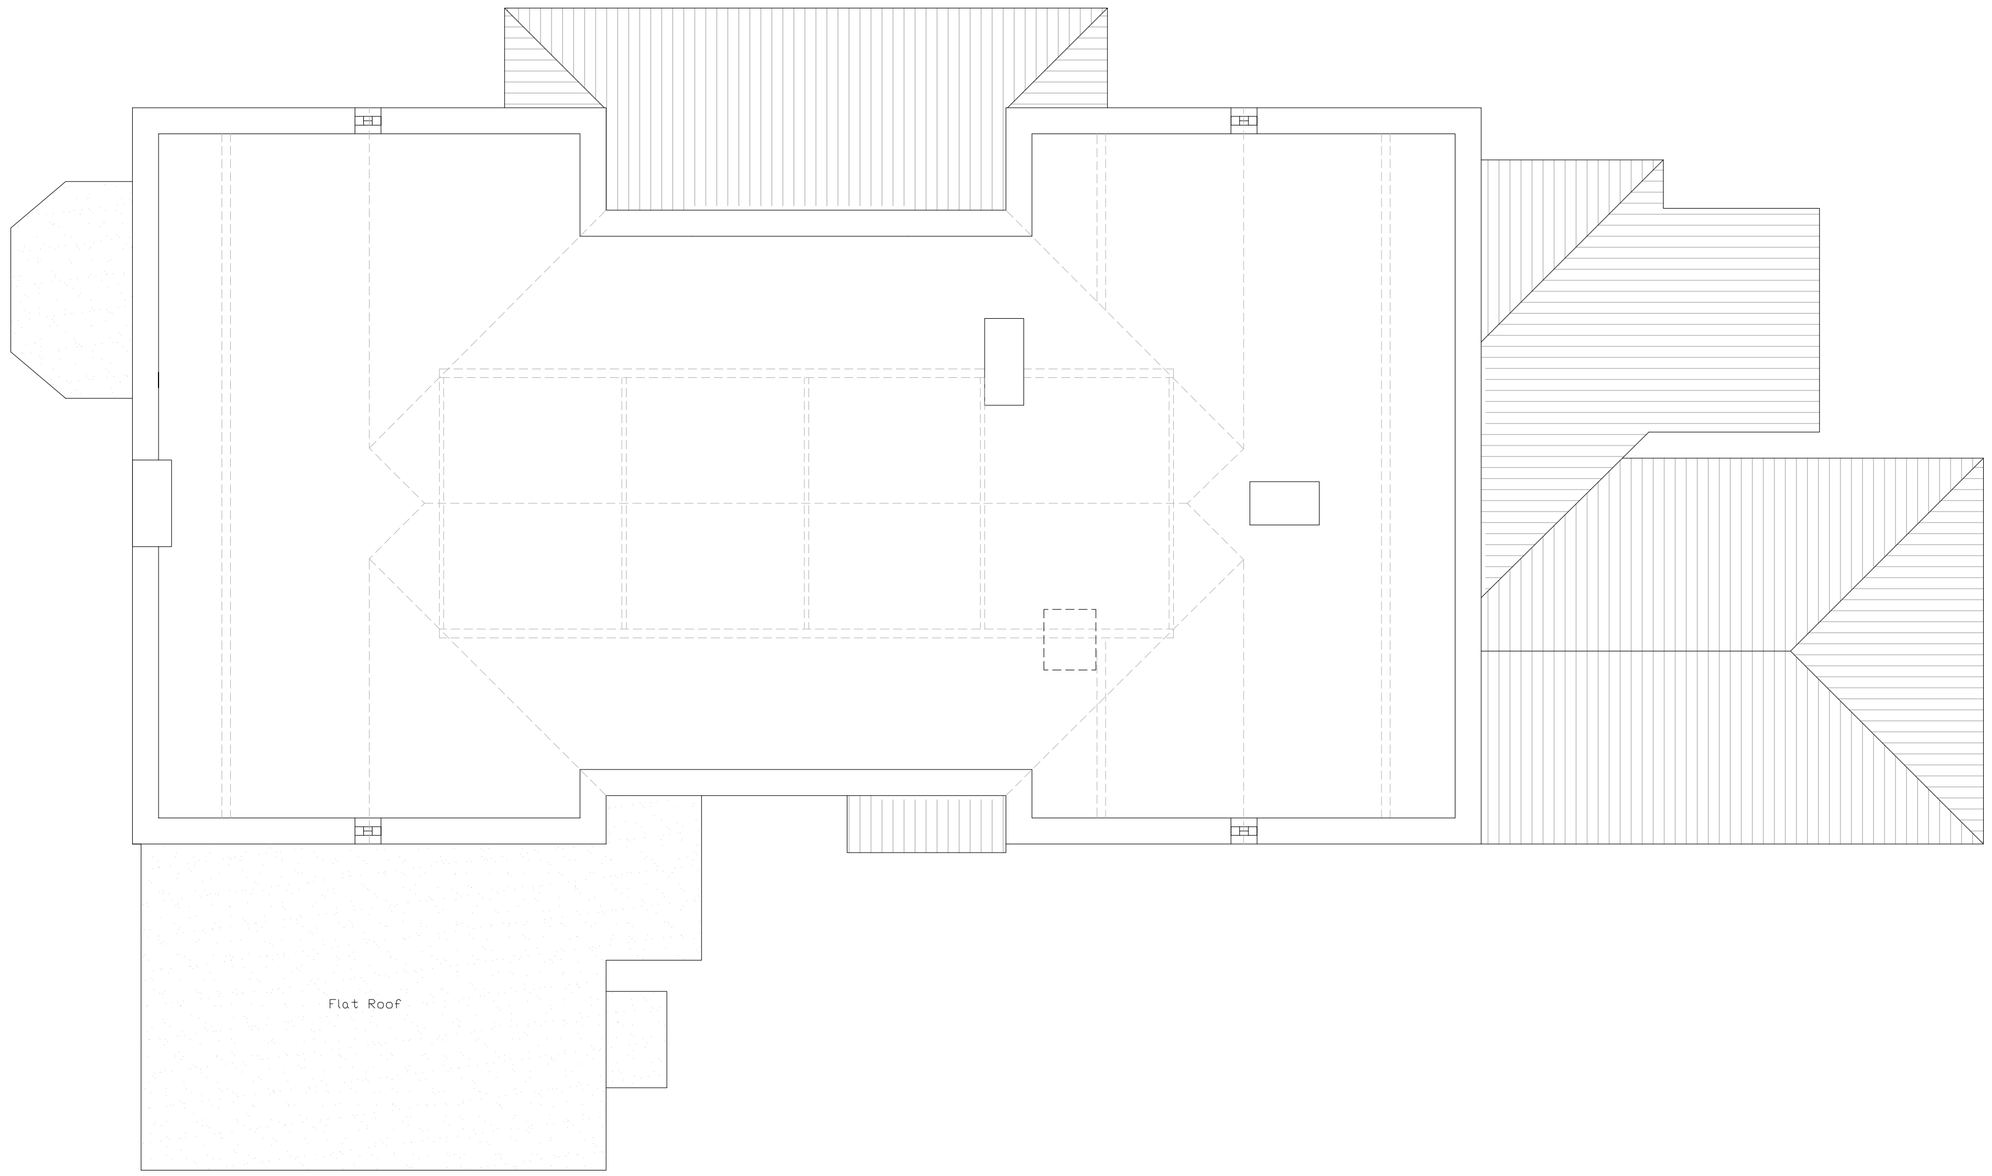

Roof Space

© Crown Copyright 2009
Reproduction in whole or in part is prohibited
without the prior permission of Ordnance Survey.

Location Plan 1:1250

NORTH

Scale 1:50 0 1m 2m 3m 4m 5m
1:100 2m 4m 6m 8m 10m

Colin Jessey Associates
29 Parkfield Rd, Worthing, BN13 1EP, Tel. 01903 212019, www.colinjessey.co.uk

Client	Braeside Sussex Limited			Paper Size A1
Contract	Conversion			
At	Braeside, Stable Lane, Findon, Worthing, BN14 0RR			
Title	Survey Roof Space & Location Plan			
DWG. No.	152.09.03	Scale: 1:50 &1:250	Date: 30/10/09	Drawn By: S.D
Rev.				
Details.				Date:
Details.				
Details.				

ARUN DISTRICT COUNCIL FN/1870/