




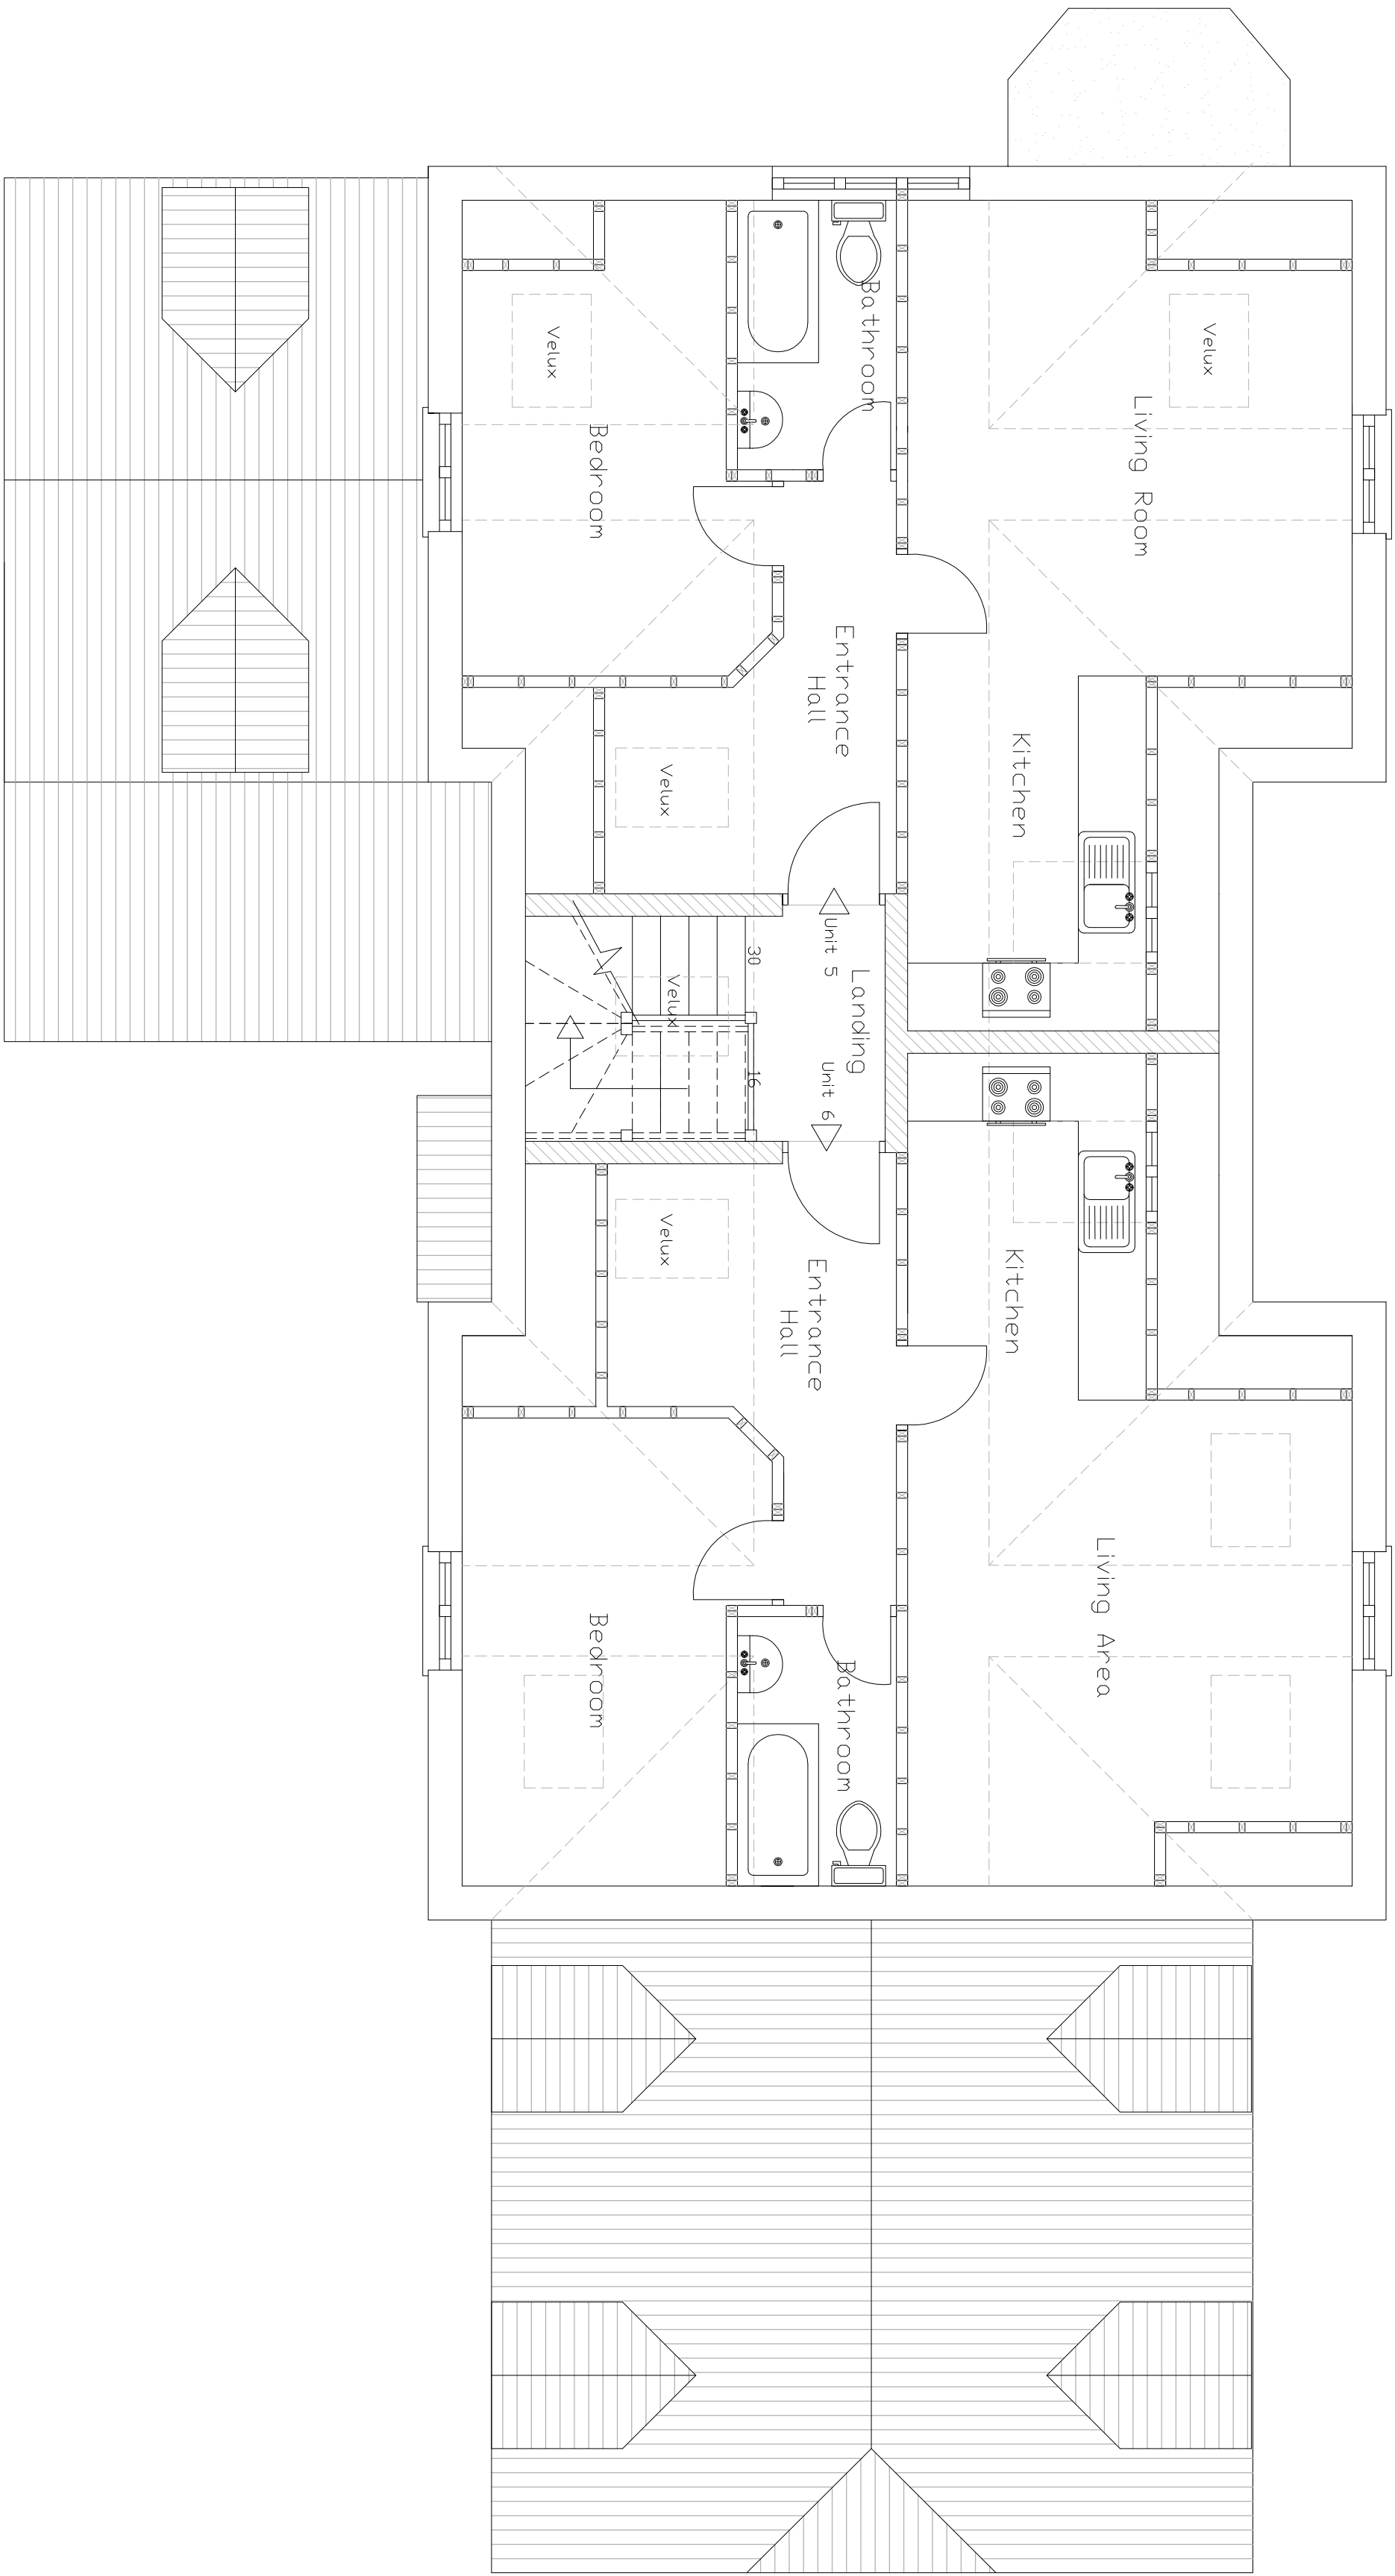


Second Floor

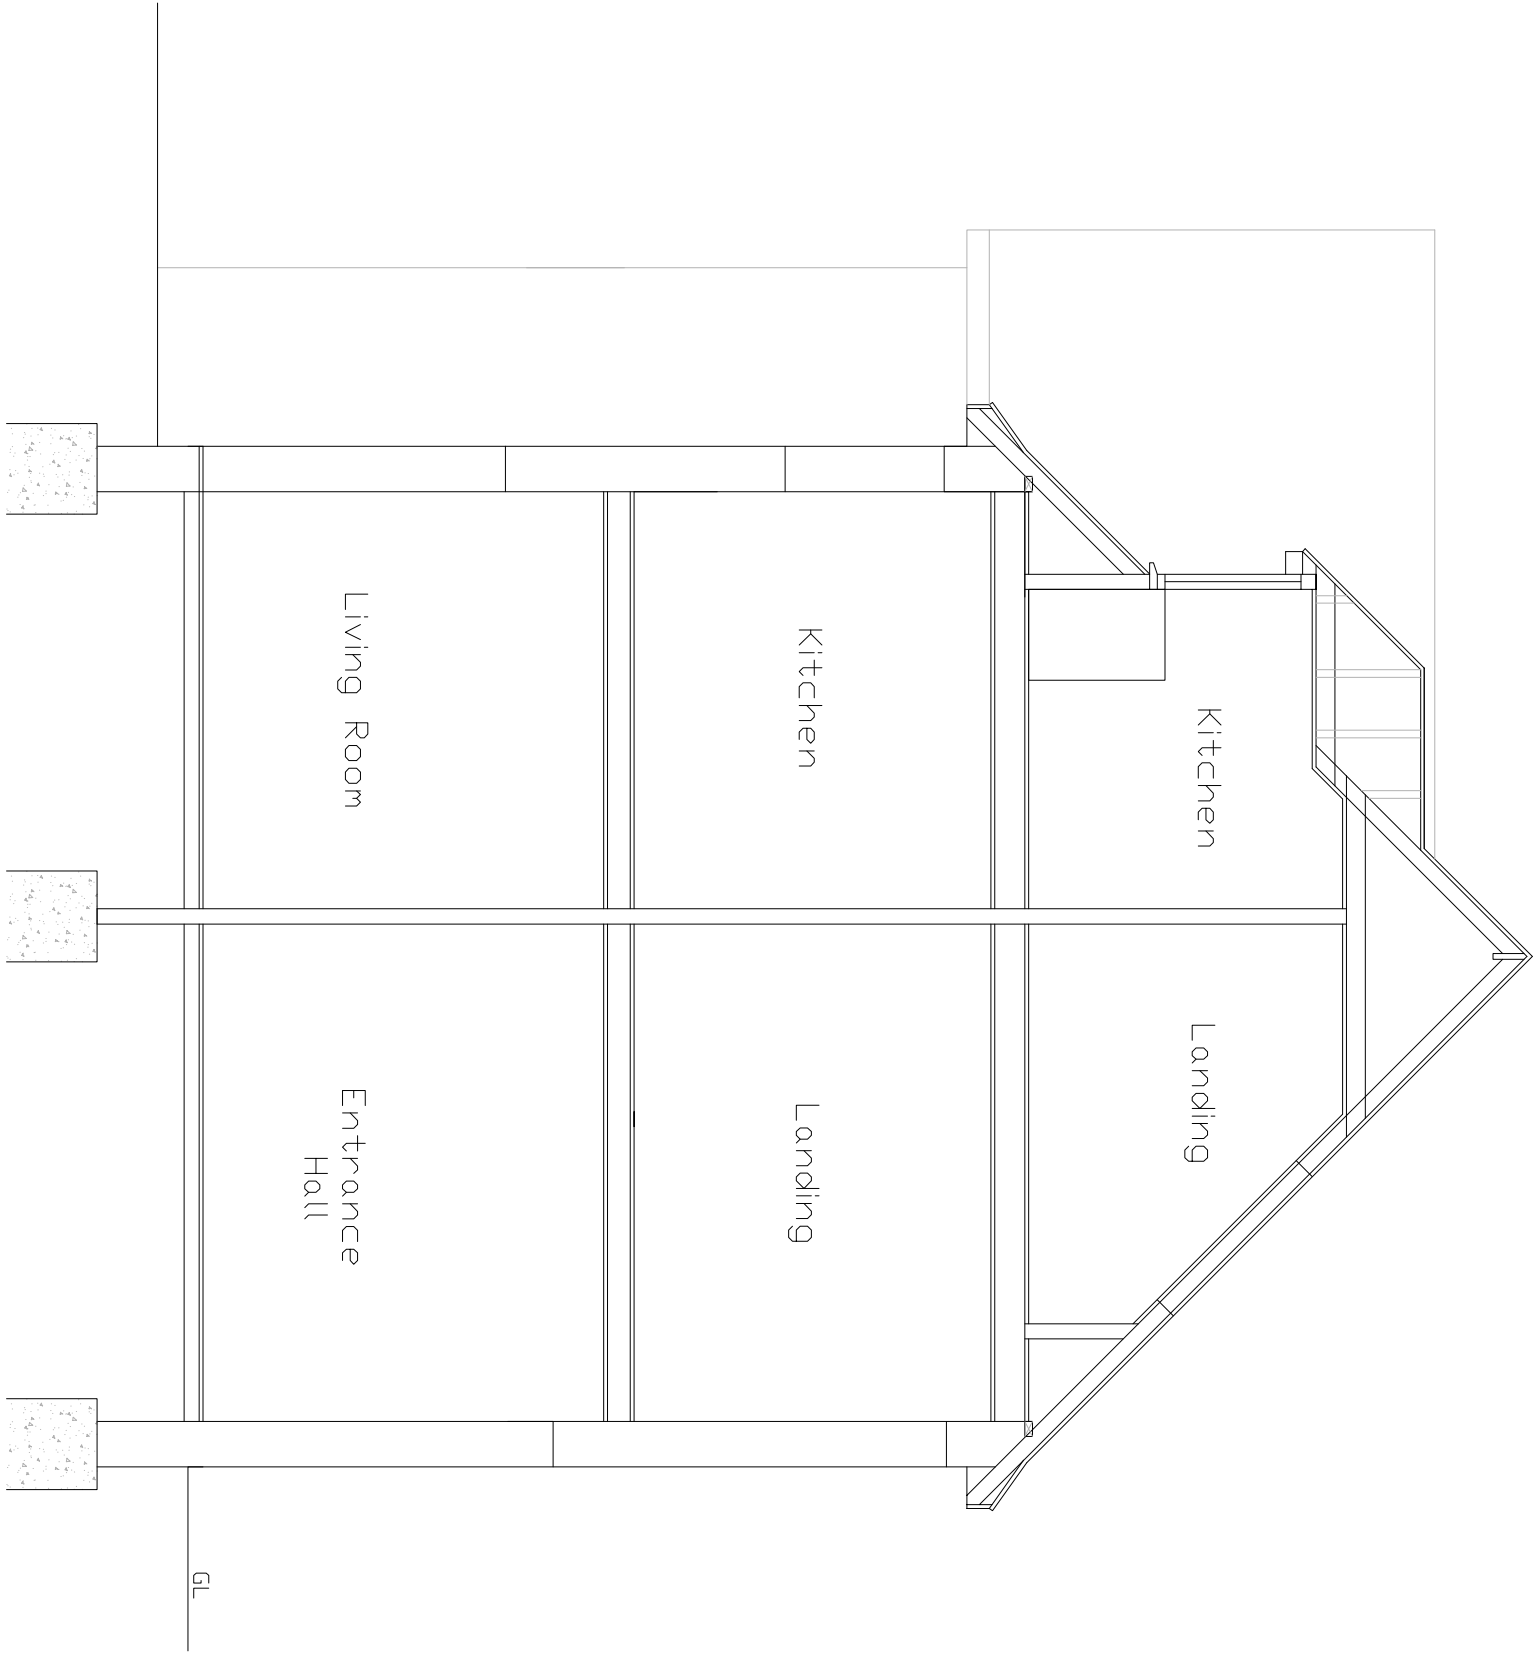

Typical Cross CC

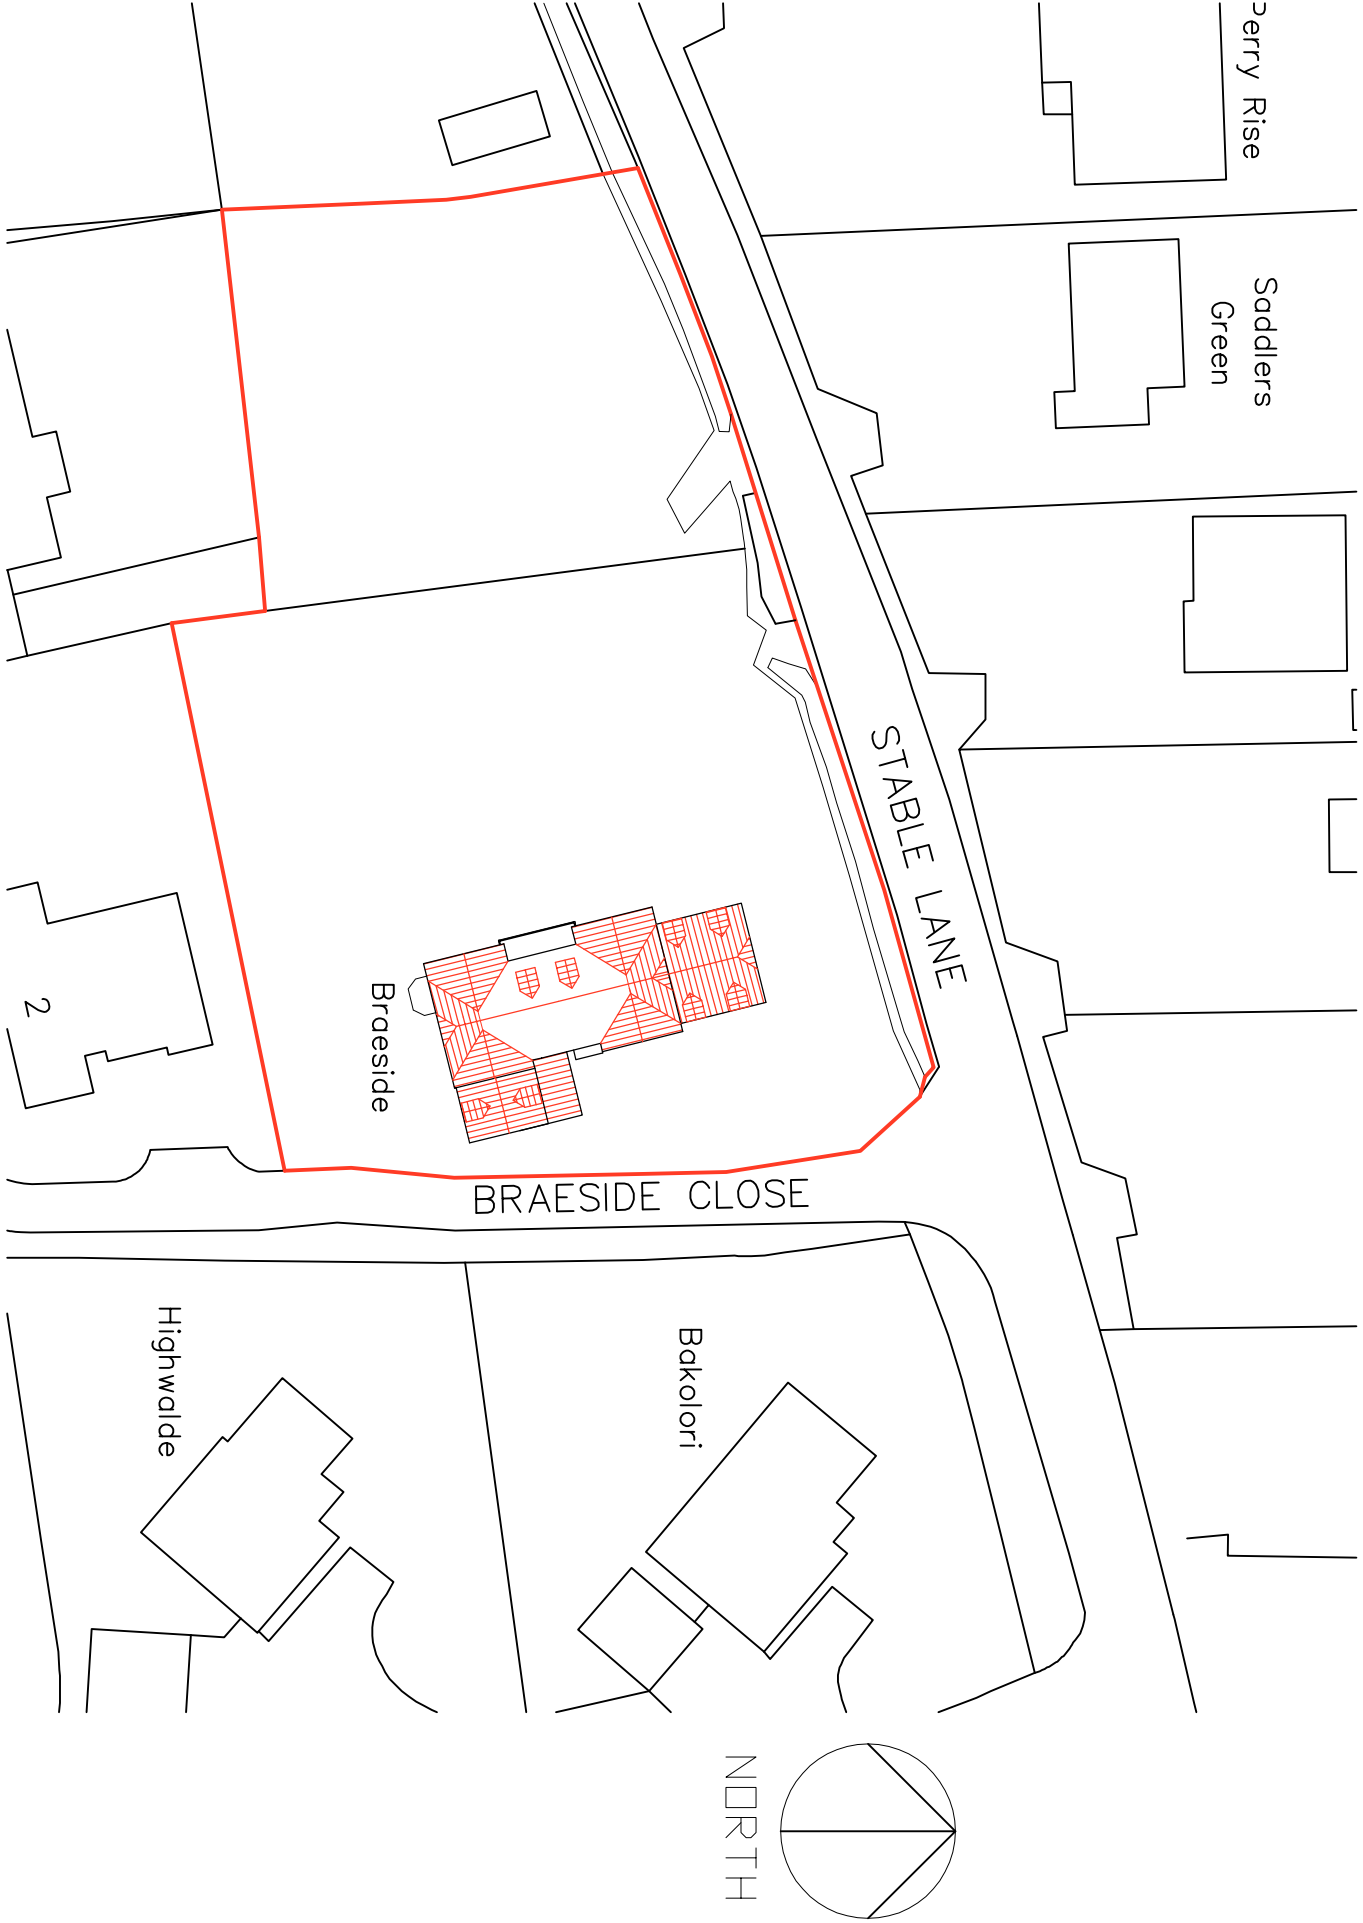

Block Plan 1:500

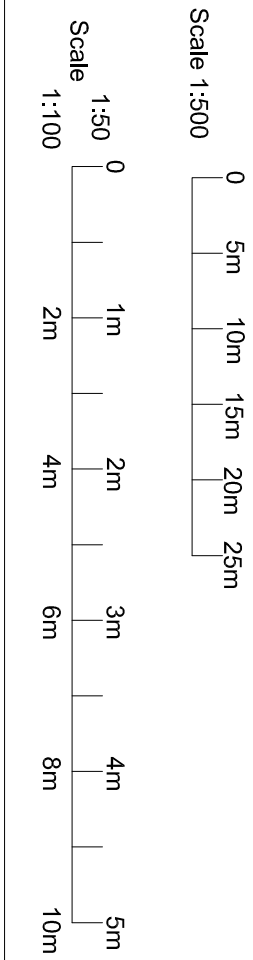

colinjesssey Associates

29 Parkfield Rd, Worthing, BN13 1EP, Tel. 01903 212019, www.colinjesssey.co.uk

Client	Braeside Sussex Limited					Paper Size	A1
Contract	Conversion						
At	Braeside, Stable Lane, Findon, Worthing, BN14 0RR						
Title	Proposed Second Floor, Block Plan & Cross Section						
DWG. No.	152.10.08	Scale:	1:50 & 1:500	Date:	1/2/10	Drawn By:	S.D.
Rev.	A						
Details:	Planning						
Details:							
Details:							