


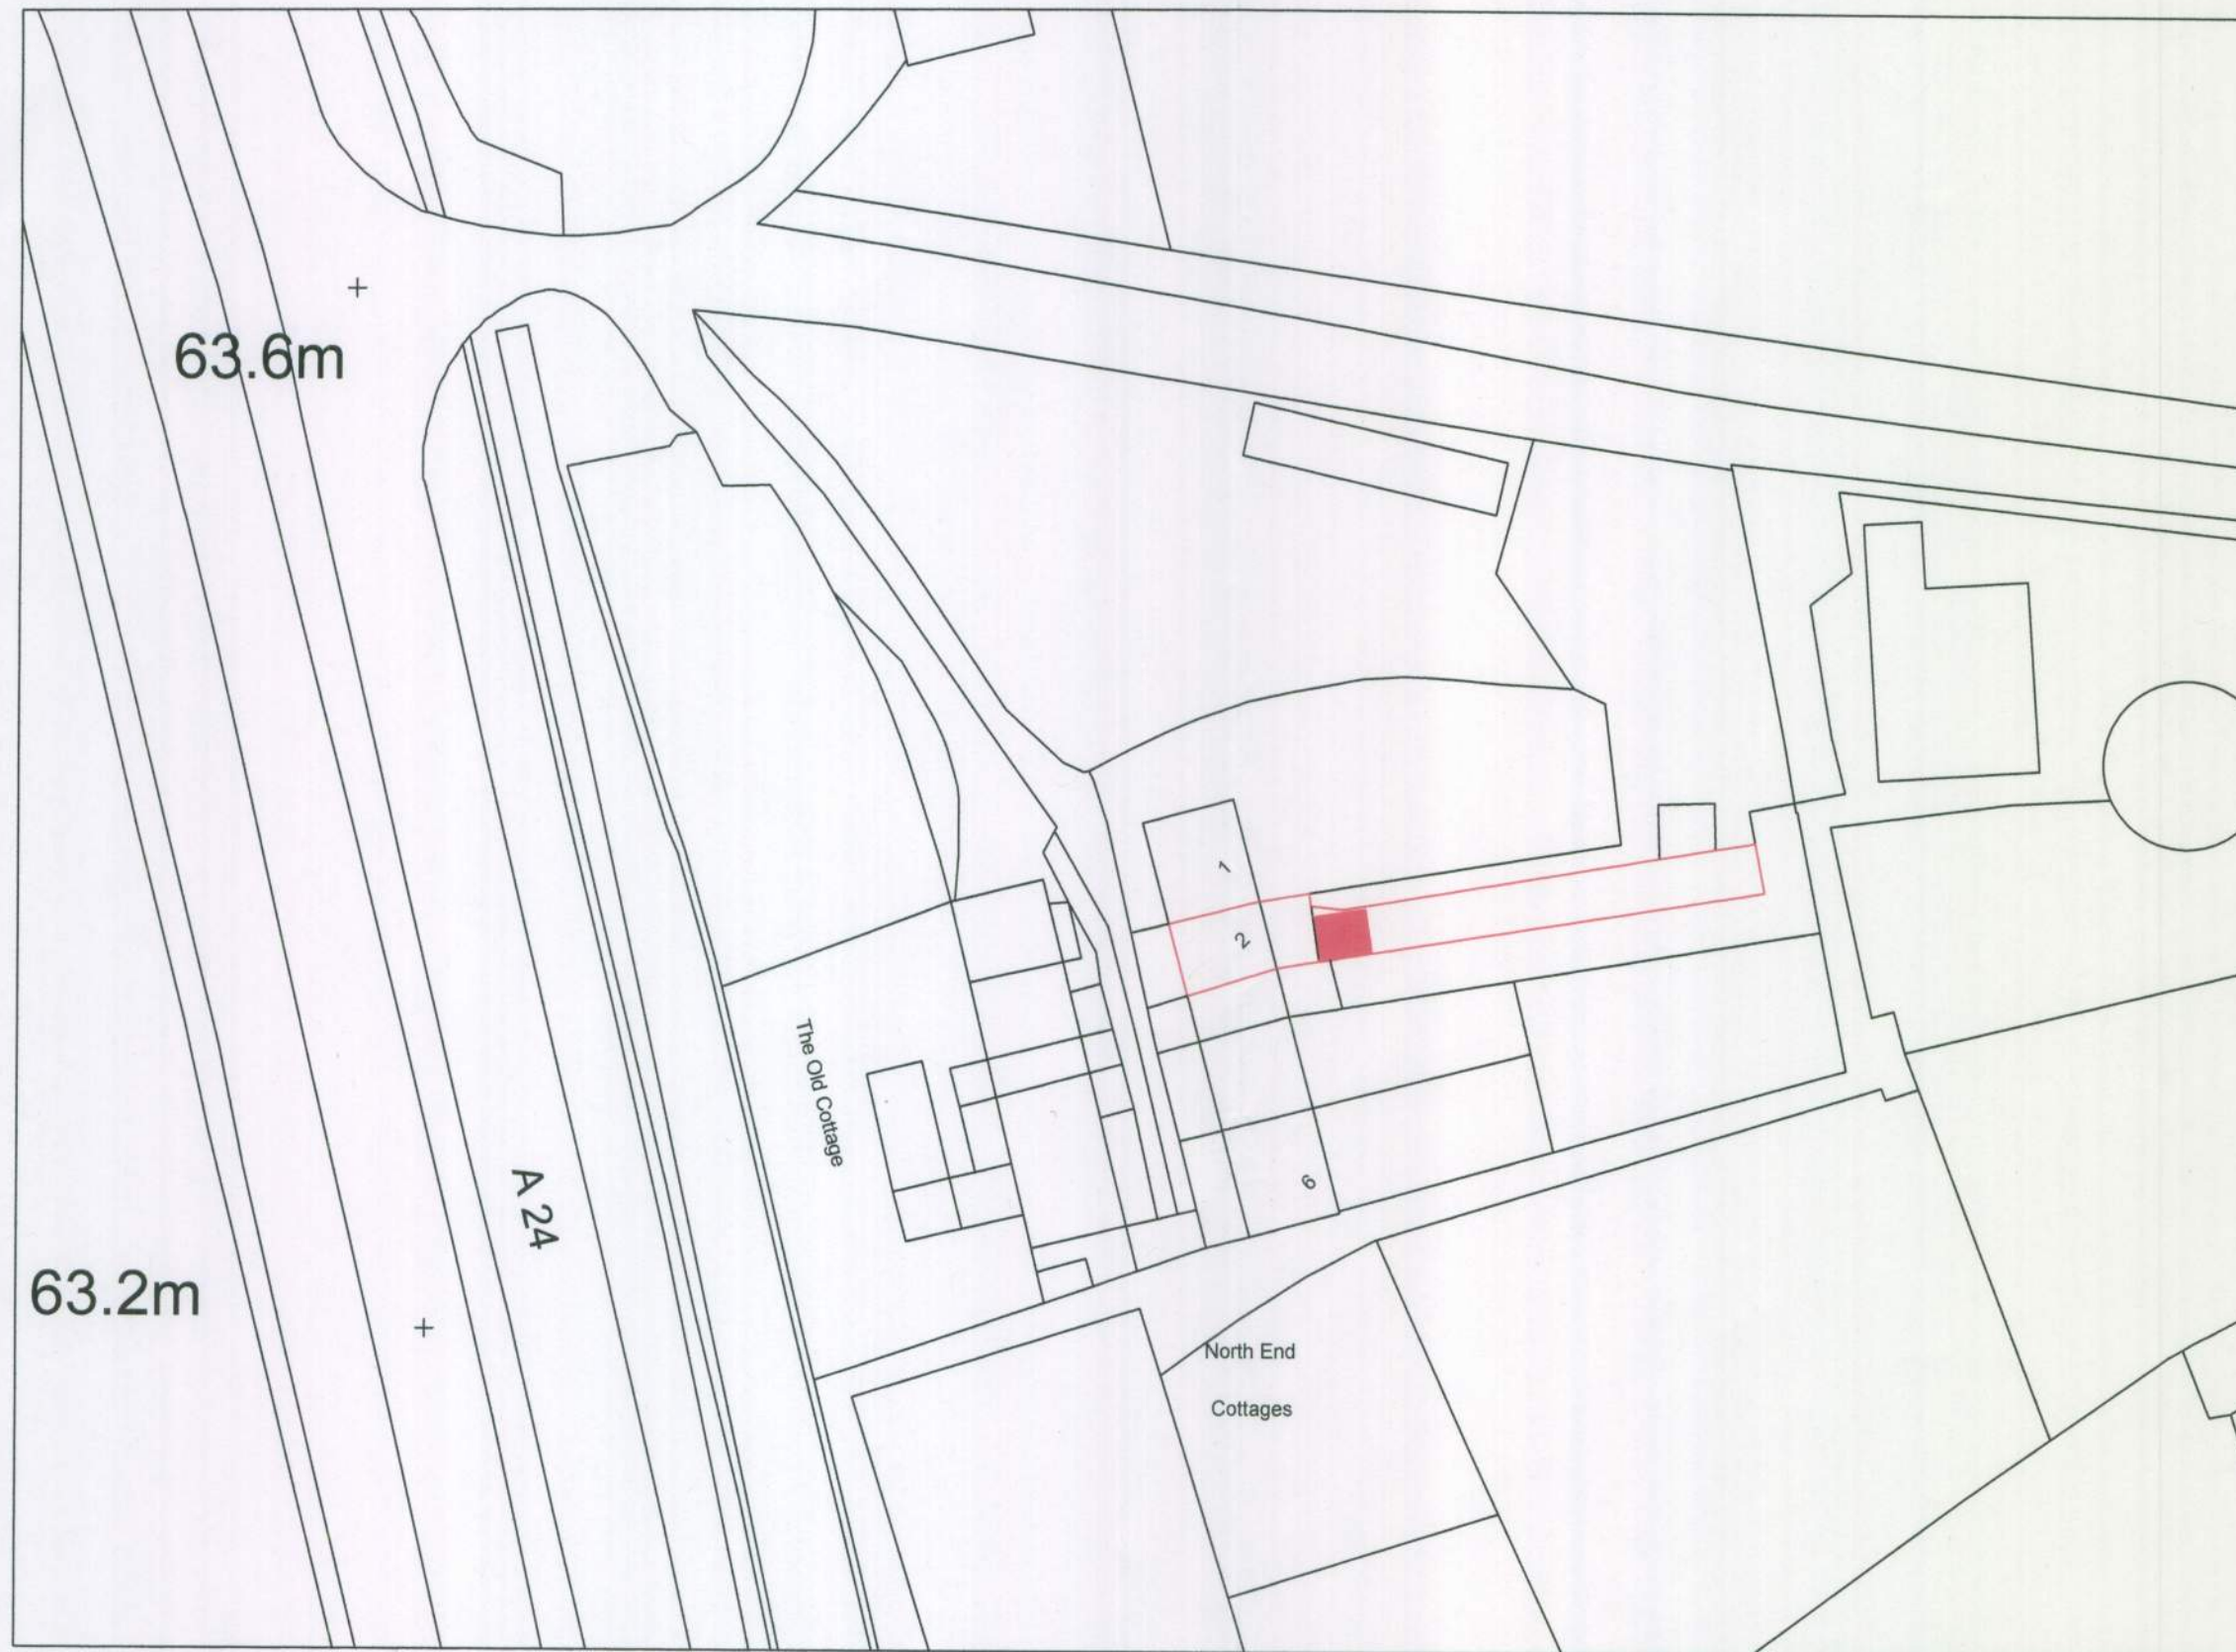

Michael Pearce & Associates Ltd
Chartered Surveyors - Architectural Consultants
3 West Ridings. East Preston. West Sussex. BN16 2TD

Tel 01903 786839
Mob 07812 195560
e-mail: michael@mpa-surveyors.co.uk

EXTENSIONS AND ALTERATIONS

2 NORTH END COTTAGES FINDON, BN14 0RH

DRW NO 10 SCALE 1/500

SITE PLAN