


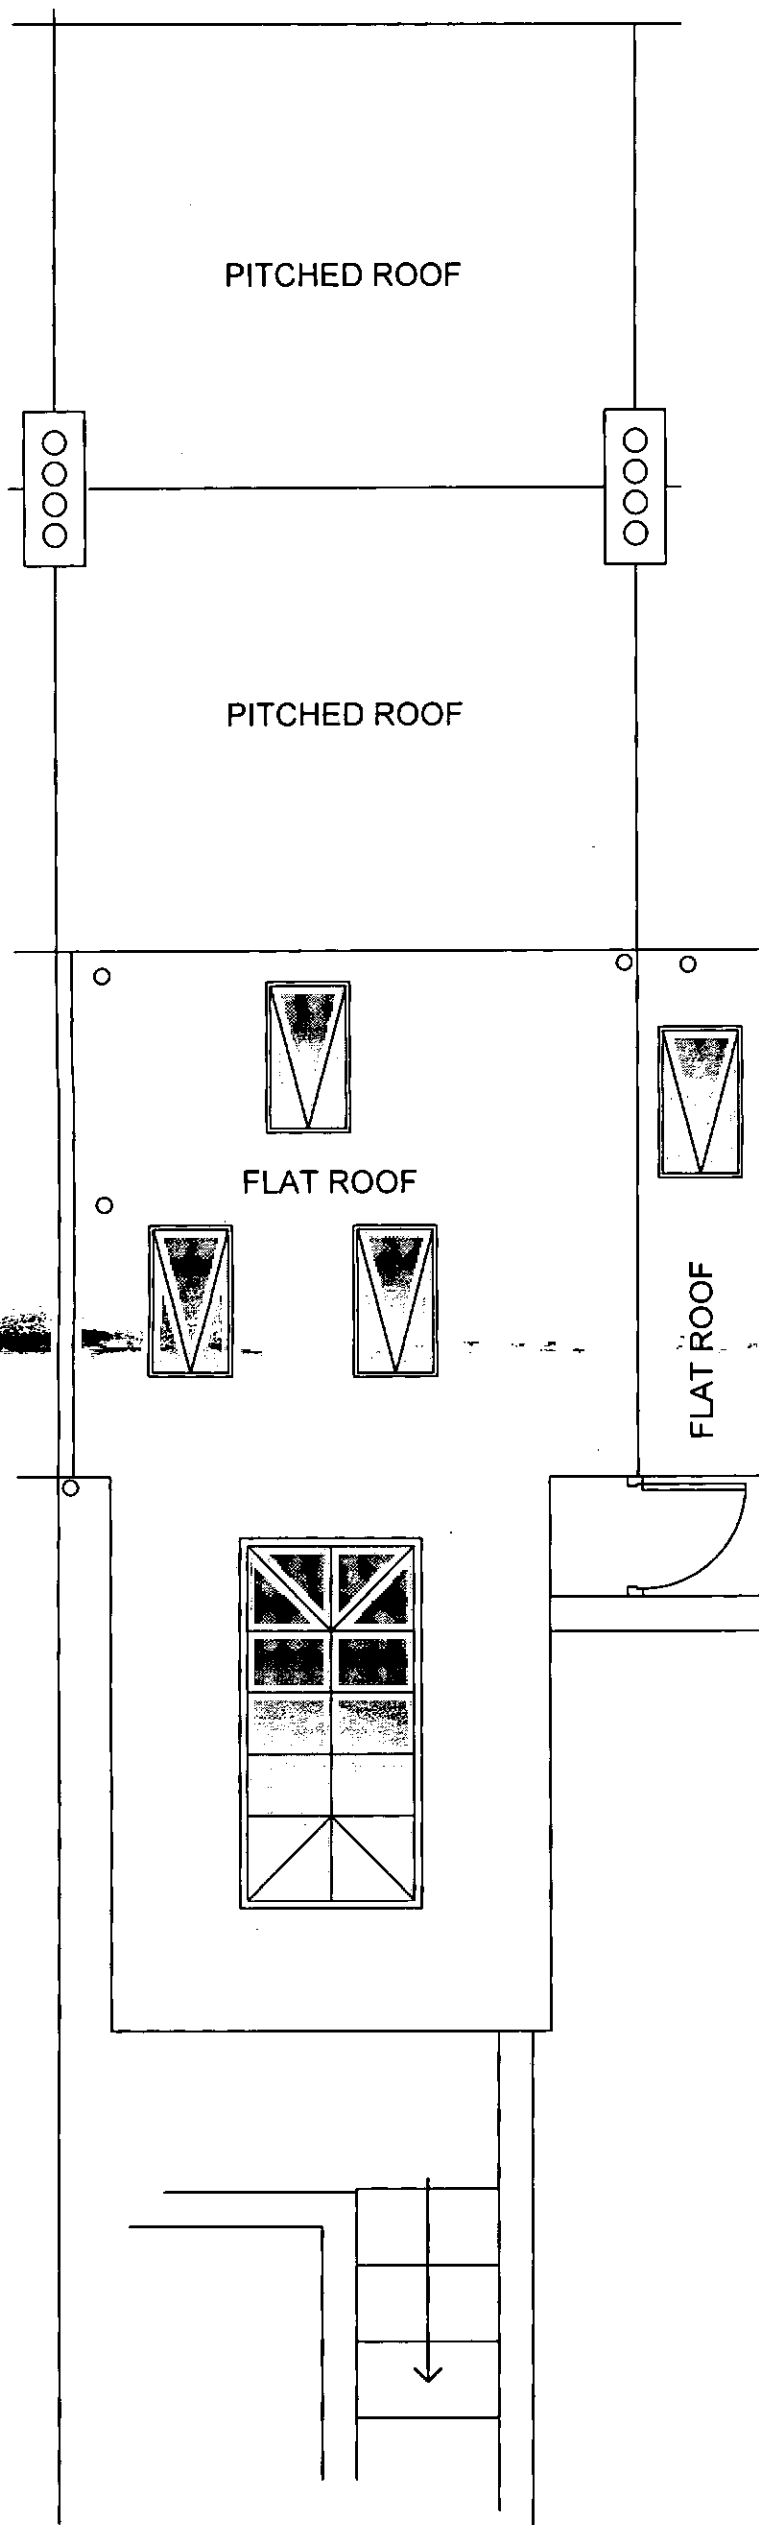

FN 11/11

 RICS	Michael Pearce & Associates Ltd Chartered Surveyors - Architectural Consultants Tel 01903 786839 Mob 07812 195560	EXTENSIONS AND ALTERATIONS 2 NORTH END COTTAGES FINDON, BN14 0RH	DRW NO 9 SCALE 1/50 PROPOSED ROOF PLAN
---	--	---	---