




1/2/11

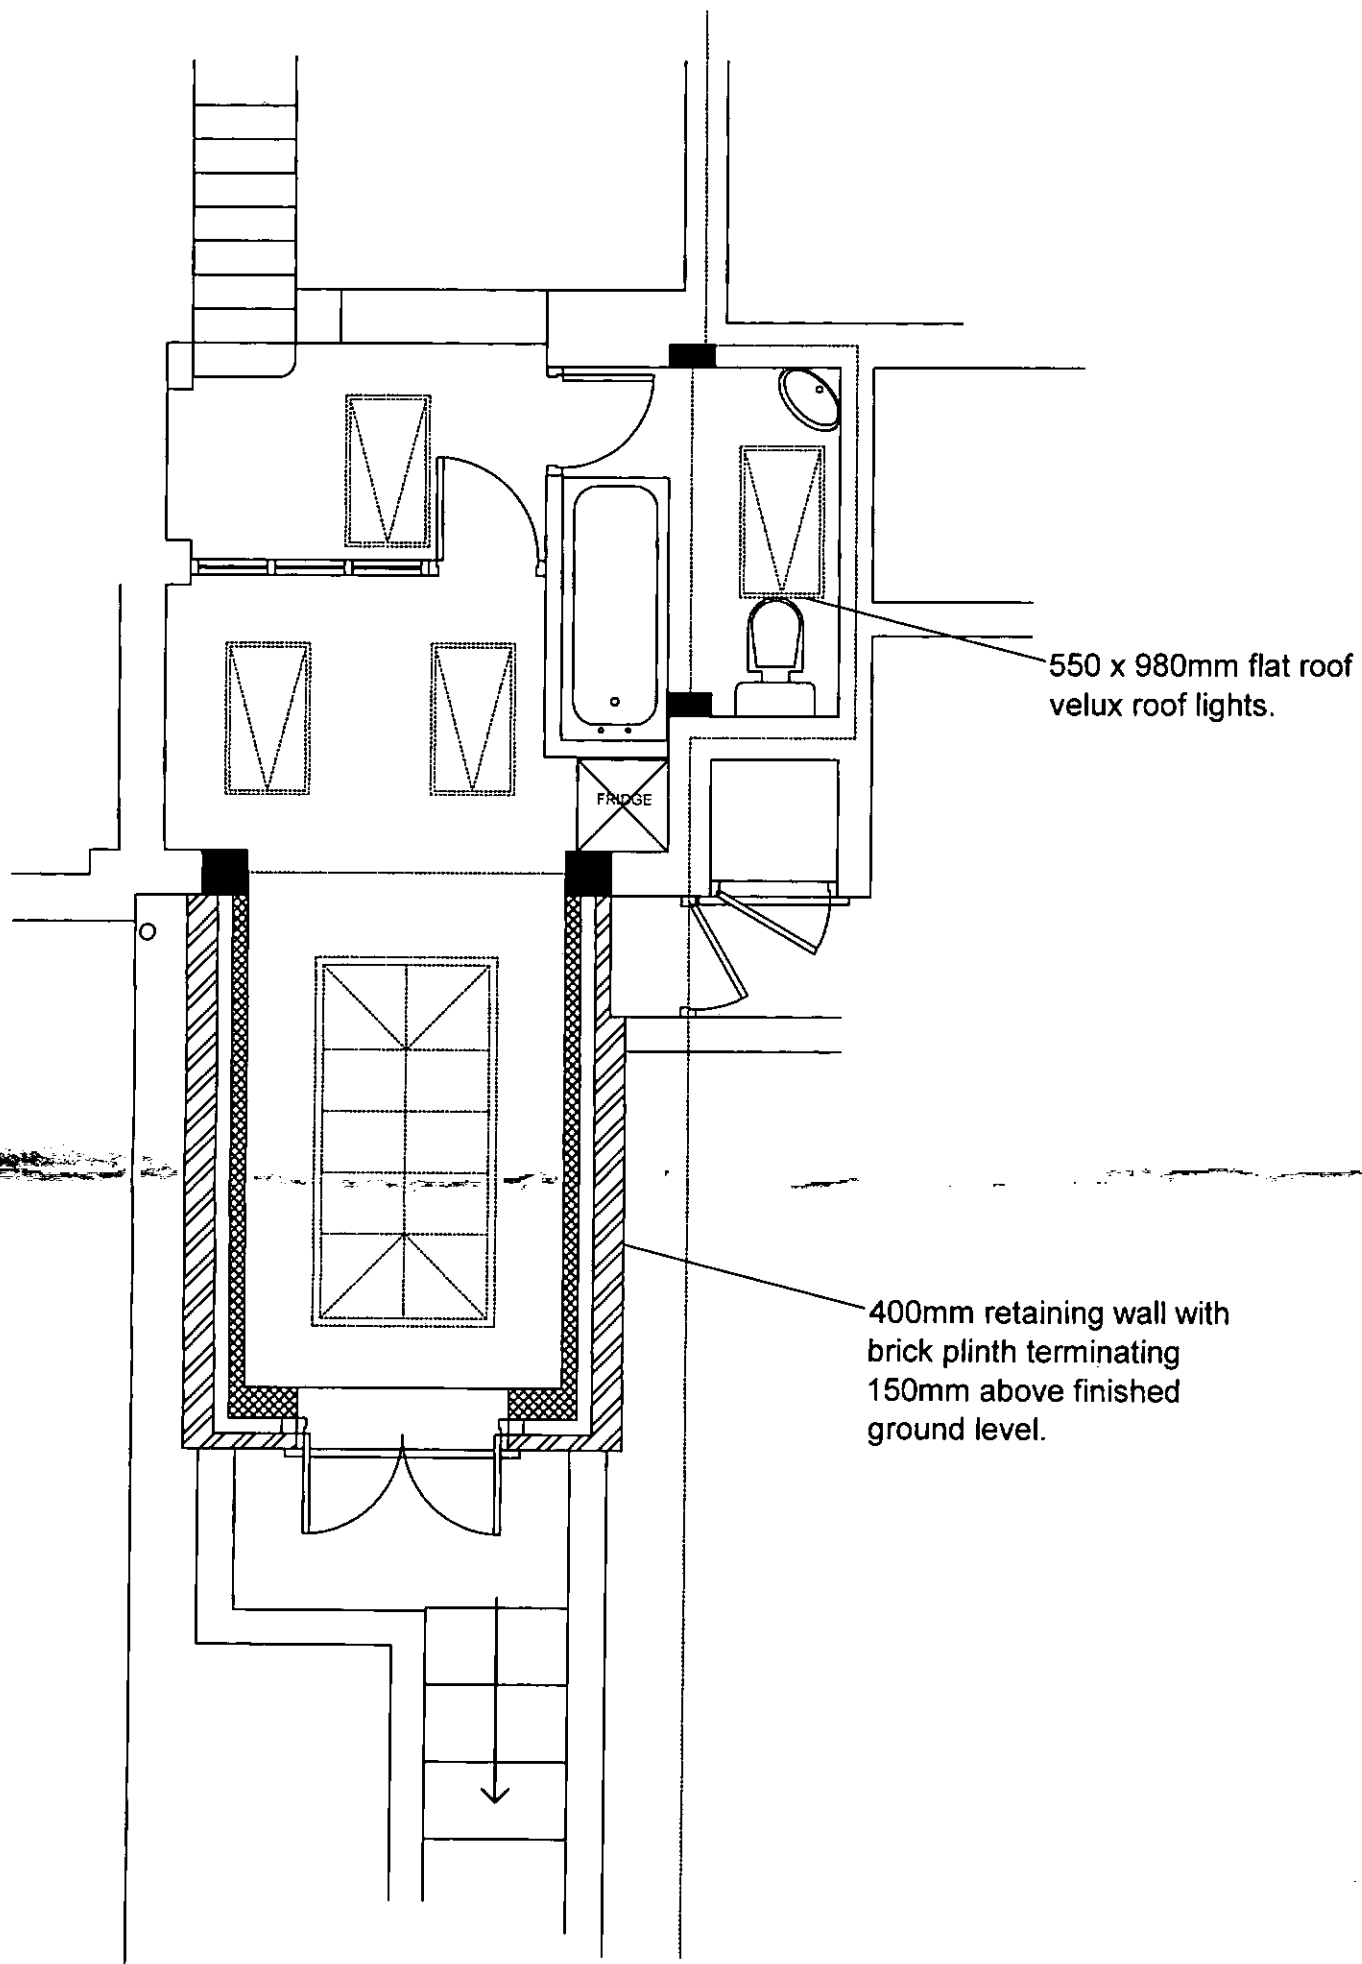

**Michael Pearce & Associates Ltd**  
Chartered Surveyors - Architectural Consultants  
Tel 01903 786839 Mob 07812 195560

EXTENSIONS AND ALTERATIONS  
2 NORTH END COTTAGES FINDON, BN14 0RH

DRW NO 6 SCALE 1/50  
PROPOSED GROUND FLOOR PLAN  
(WITH ROOF LIGHTS)