


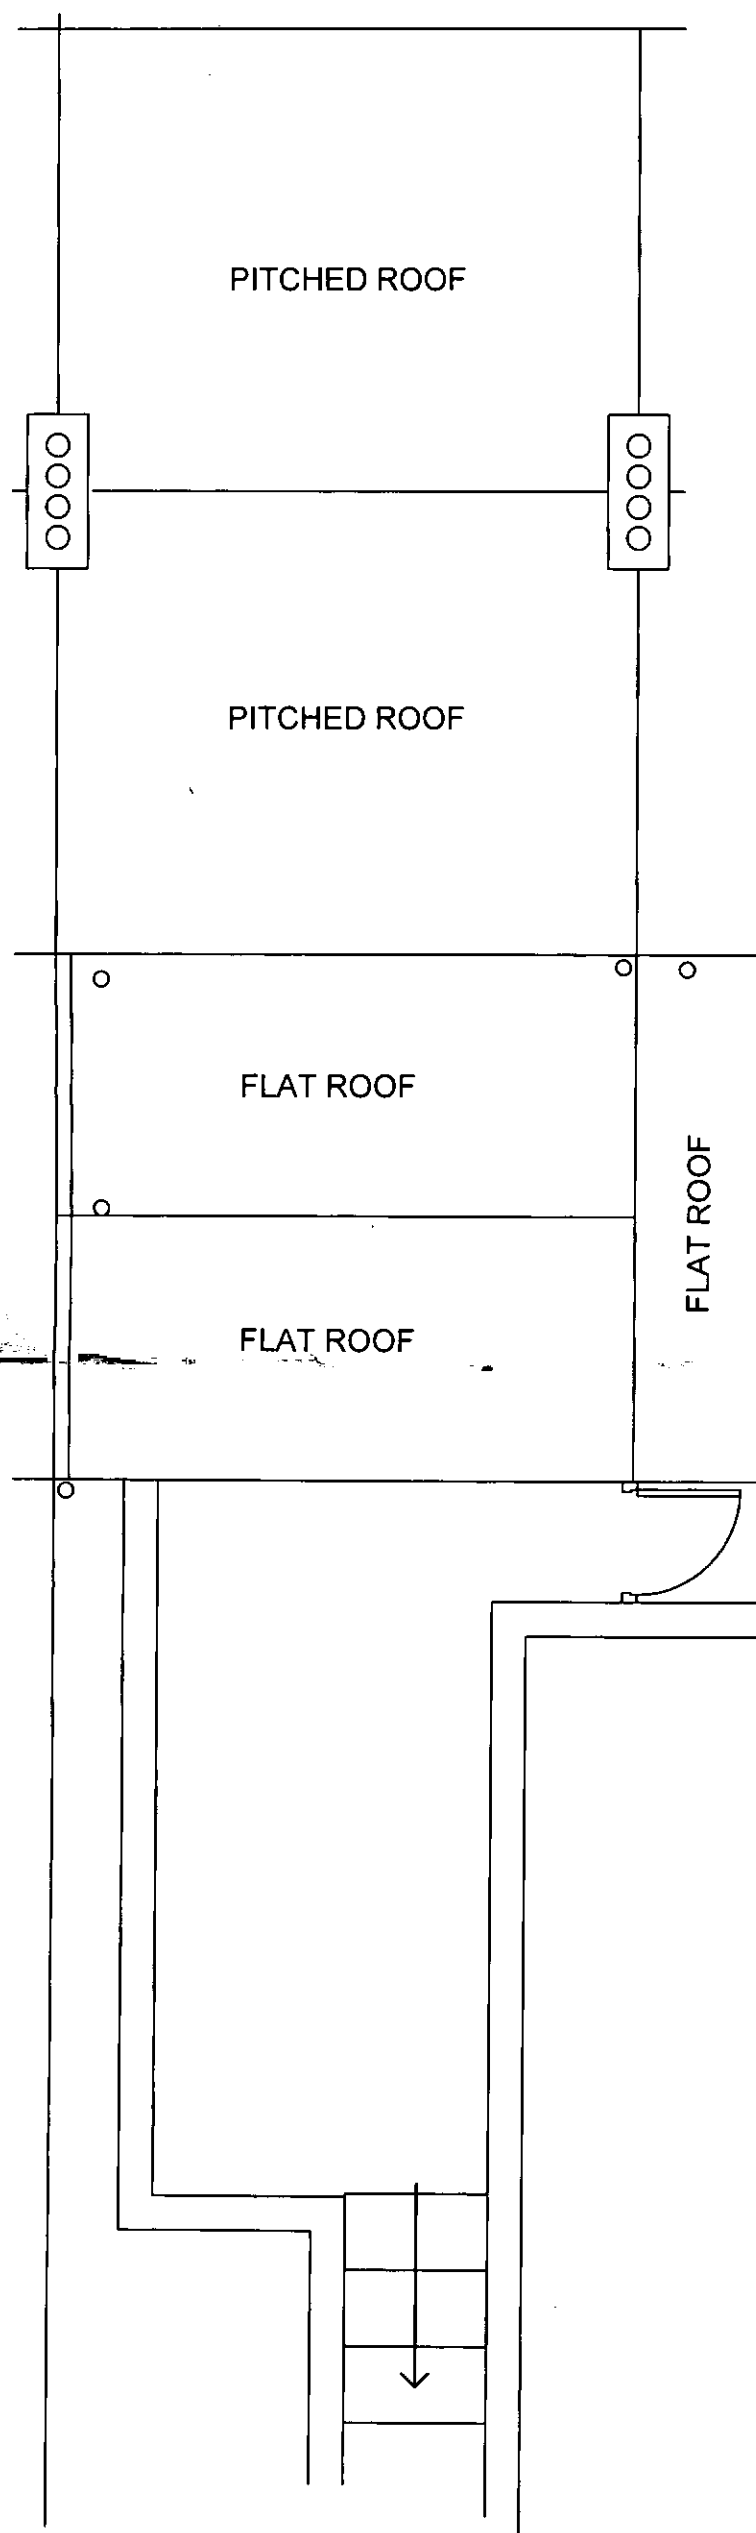

FN 1/11

 <p>RICS</p>	<p>Michael Pearce & Associates Ltd Chartered Surveyors - Architectural Consultants Tel 01903 786839 Mob 07812 195560</p>	<p>EXTENSIONS AND ALTERATIONS 2 NORTH END COTTAGES FINDON, BN14 0RH</p>	<p>DRW NO 2 SCALE 1/50 EXISTING ROOF PLAN</p>
--	---	--	---