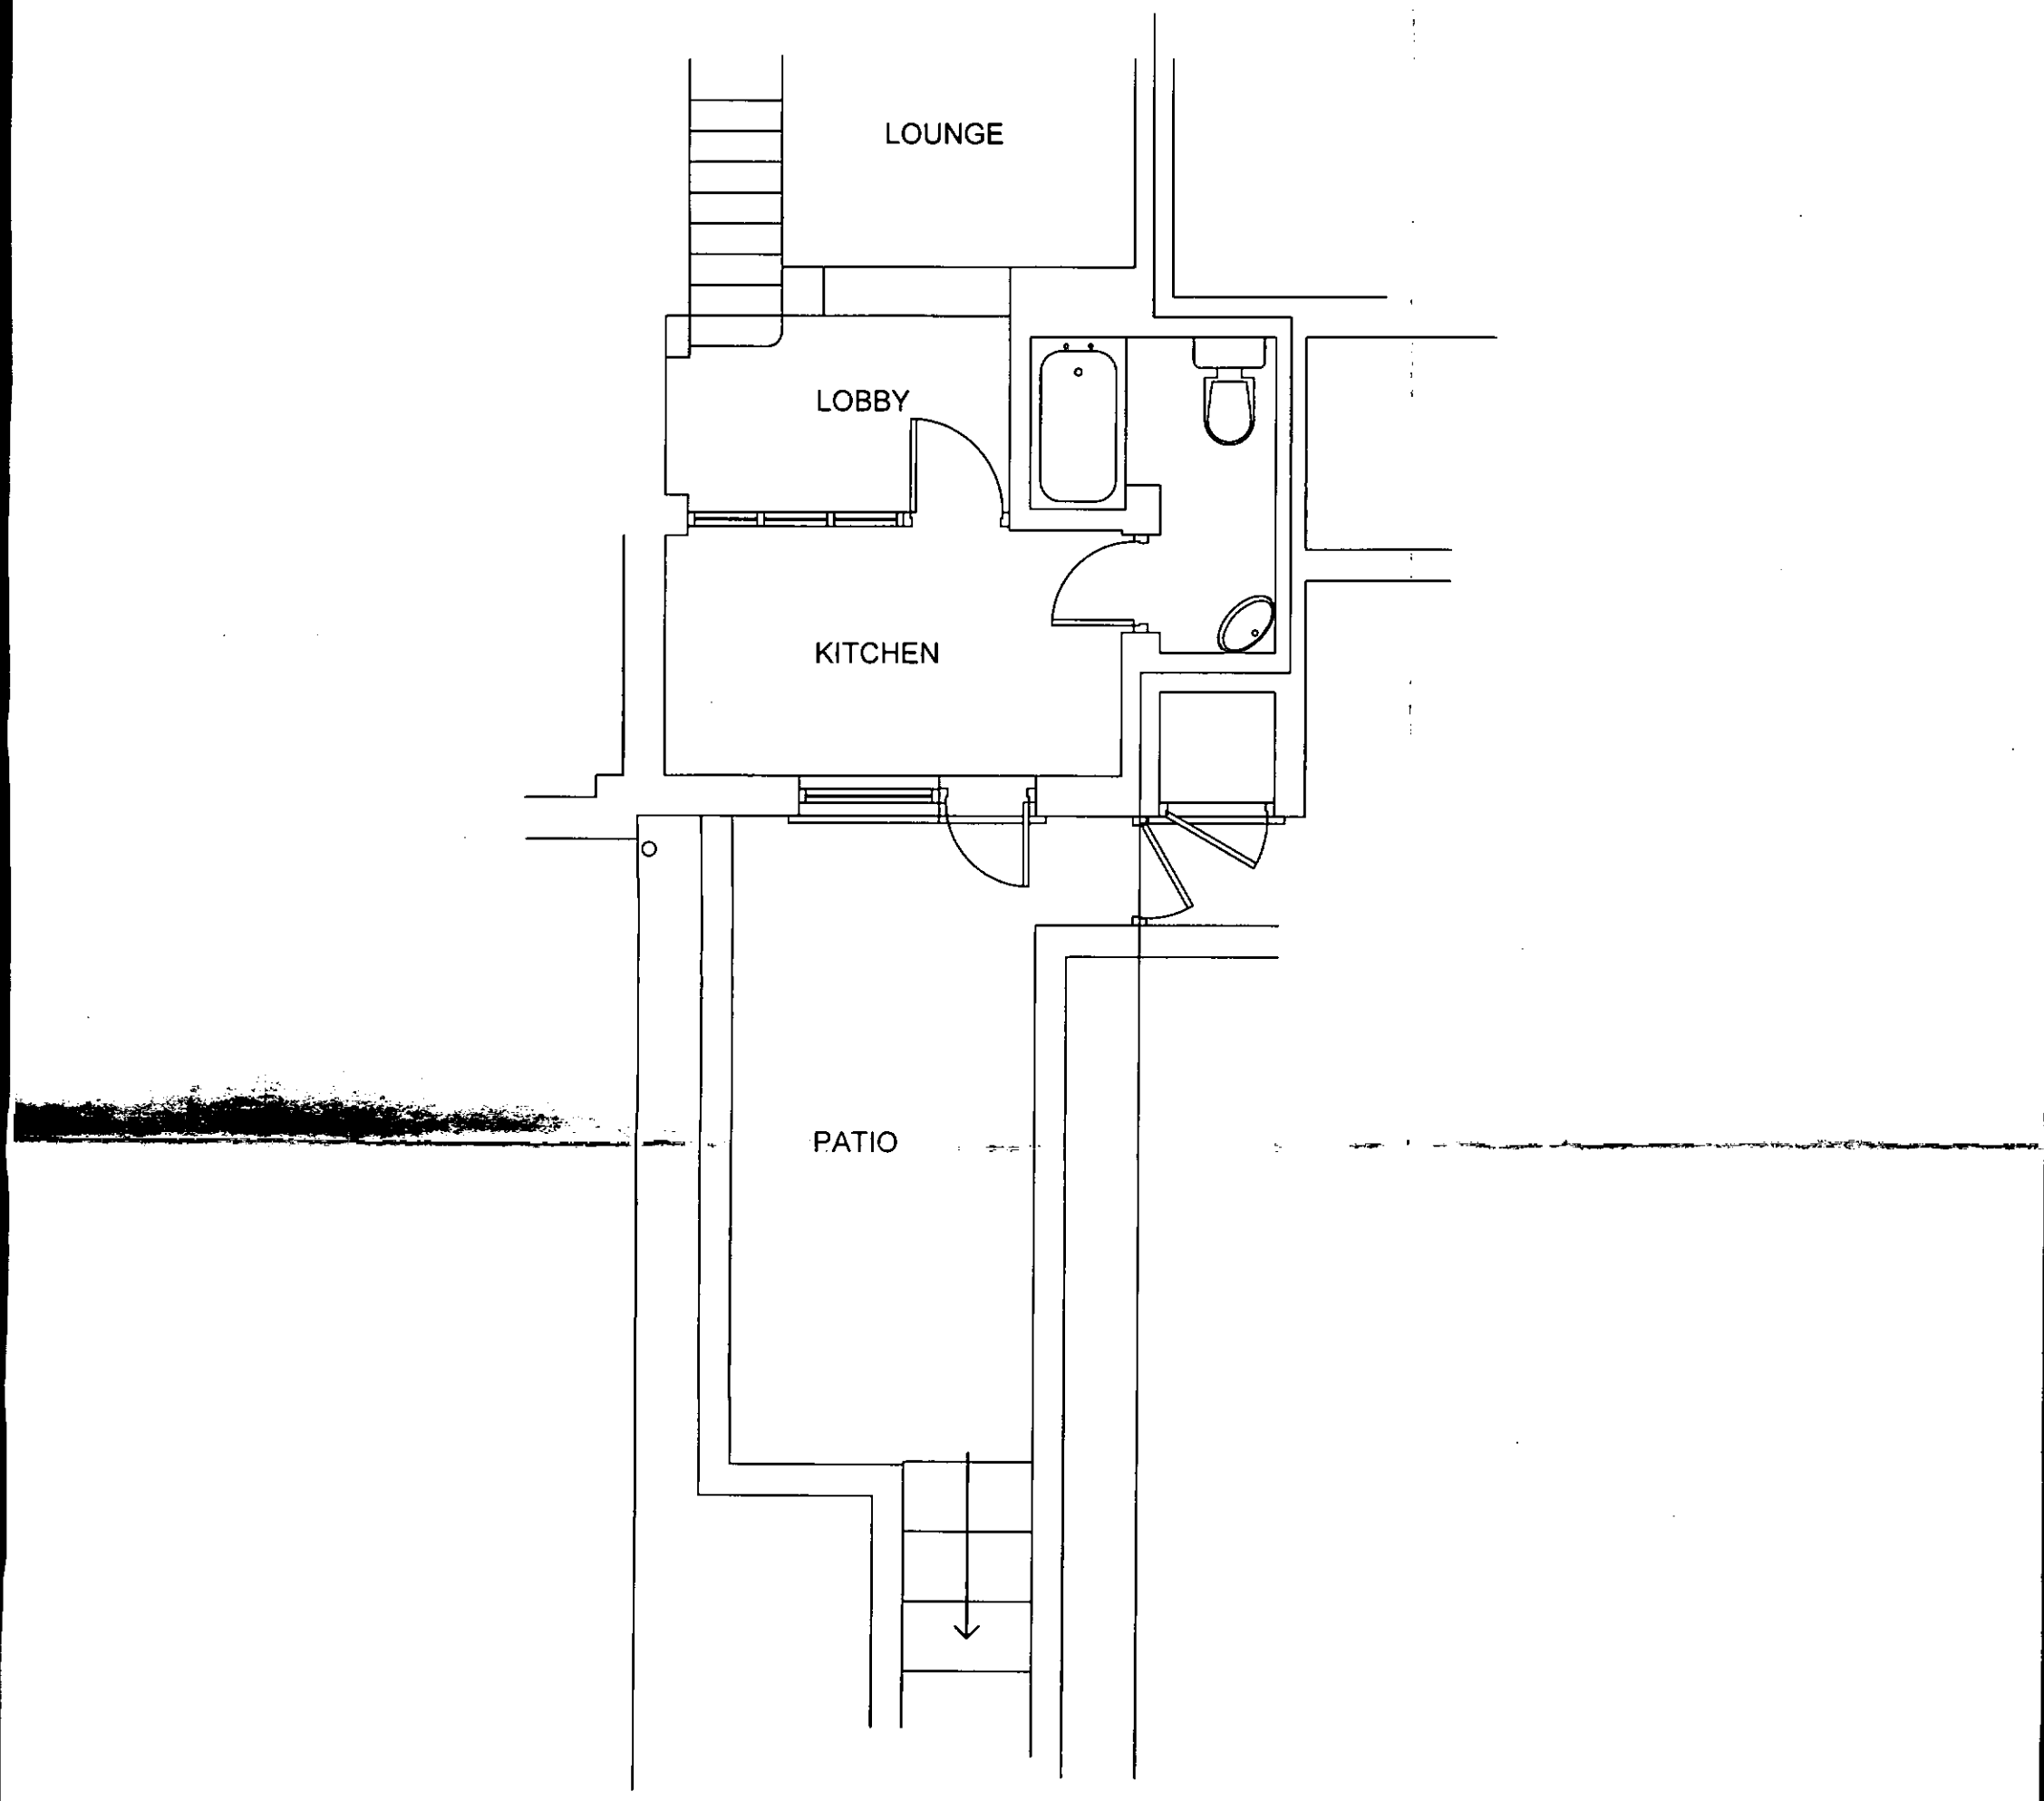

FN/1/11

RICS	**Michael Pearce & Associates Ltd** **Chartered Surveyors - Architectural Consultants** **Tel 01903 786839 Mob 07812 195560**	EXTENSIONS AND ALTERATIONS 2 NORTH END COTTAGES FINDON, BN14 0RH	DRW NO 1 SCALE 1/50 EXISTING GROUND FLOOR PLAN

ARUN DISTRICT COUNCIL FN/1/11/