
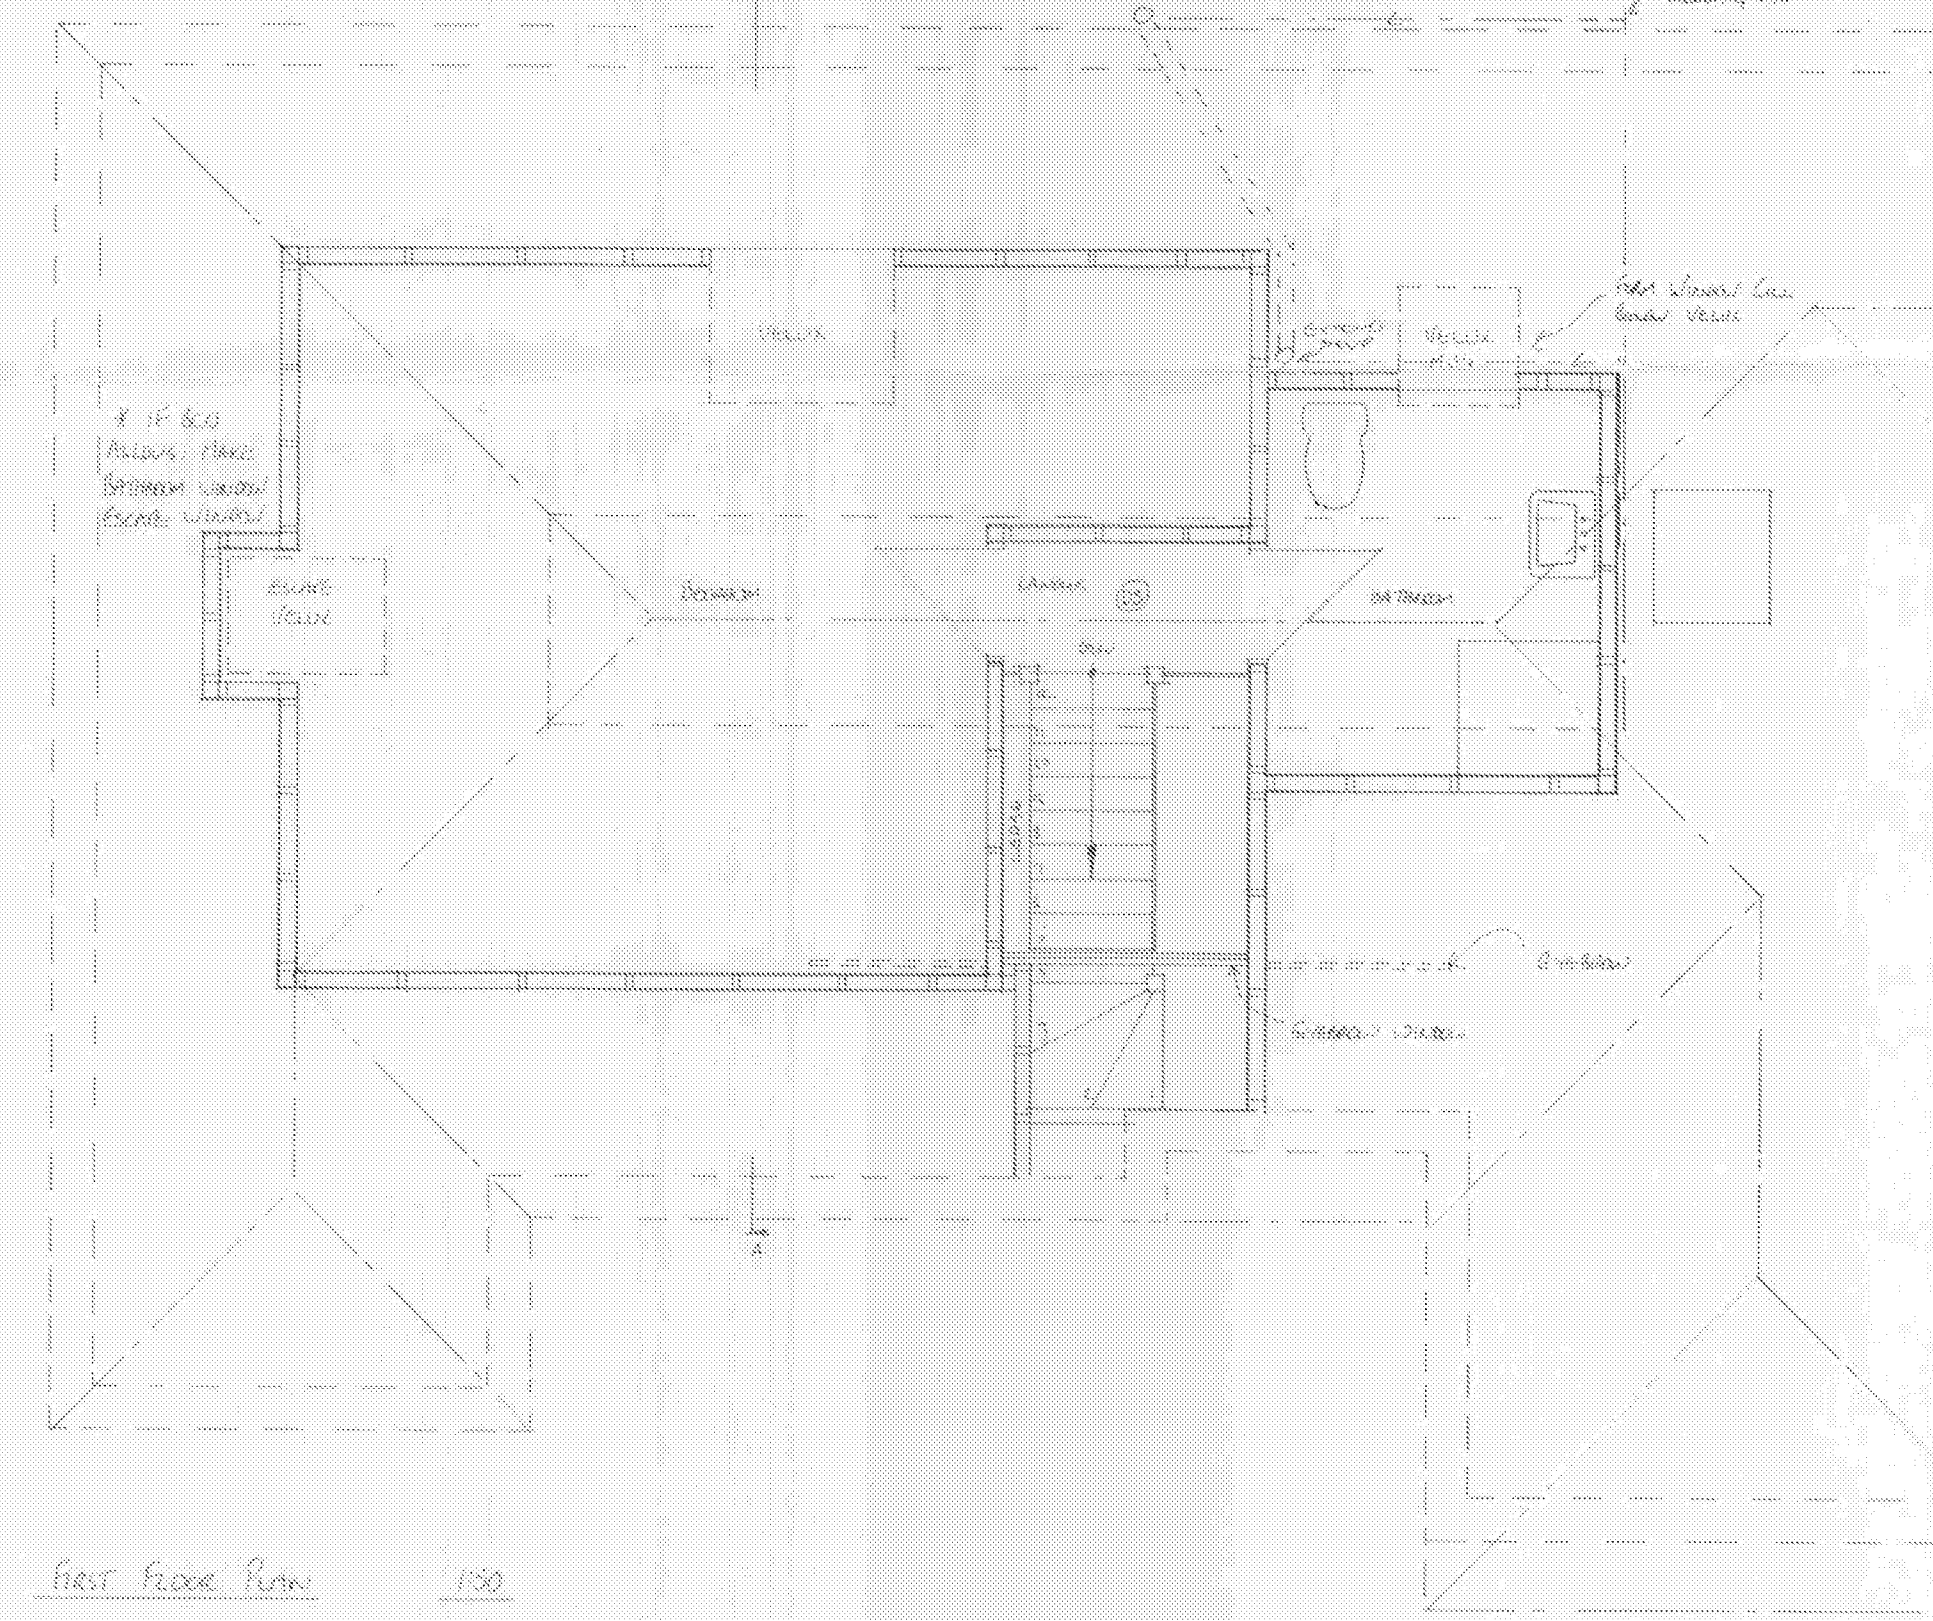
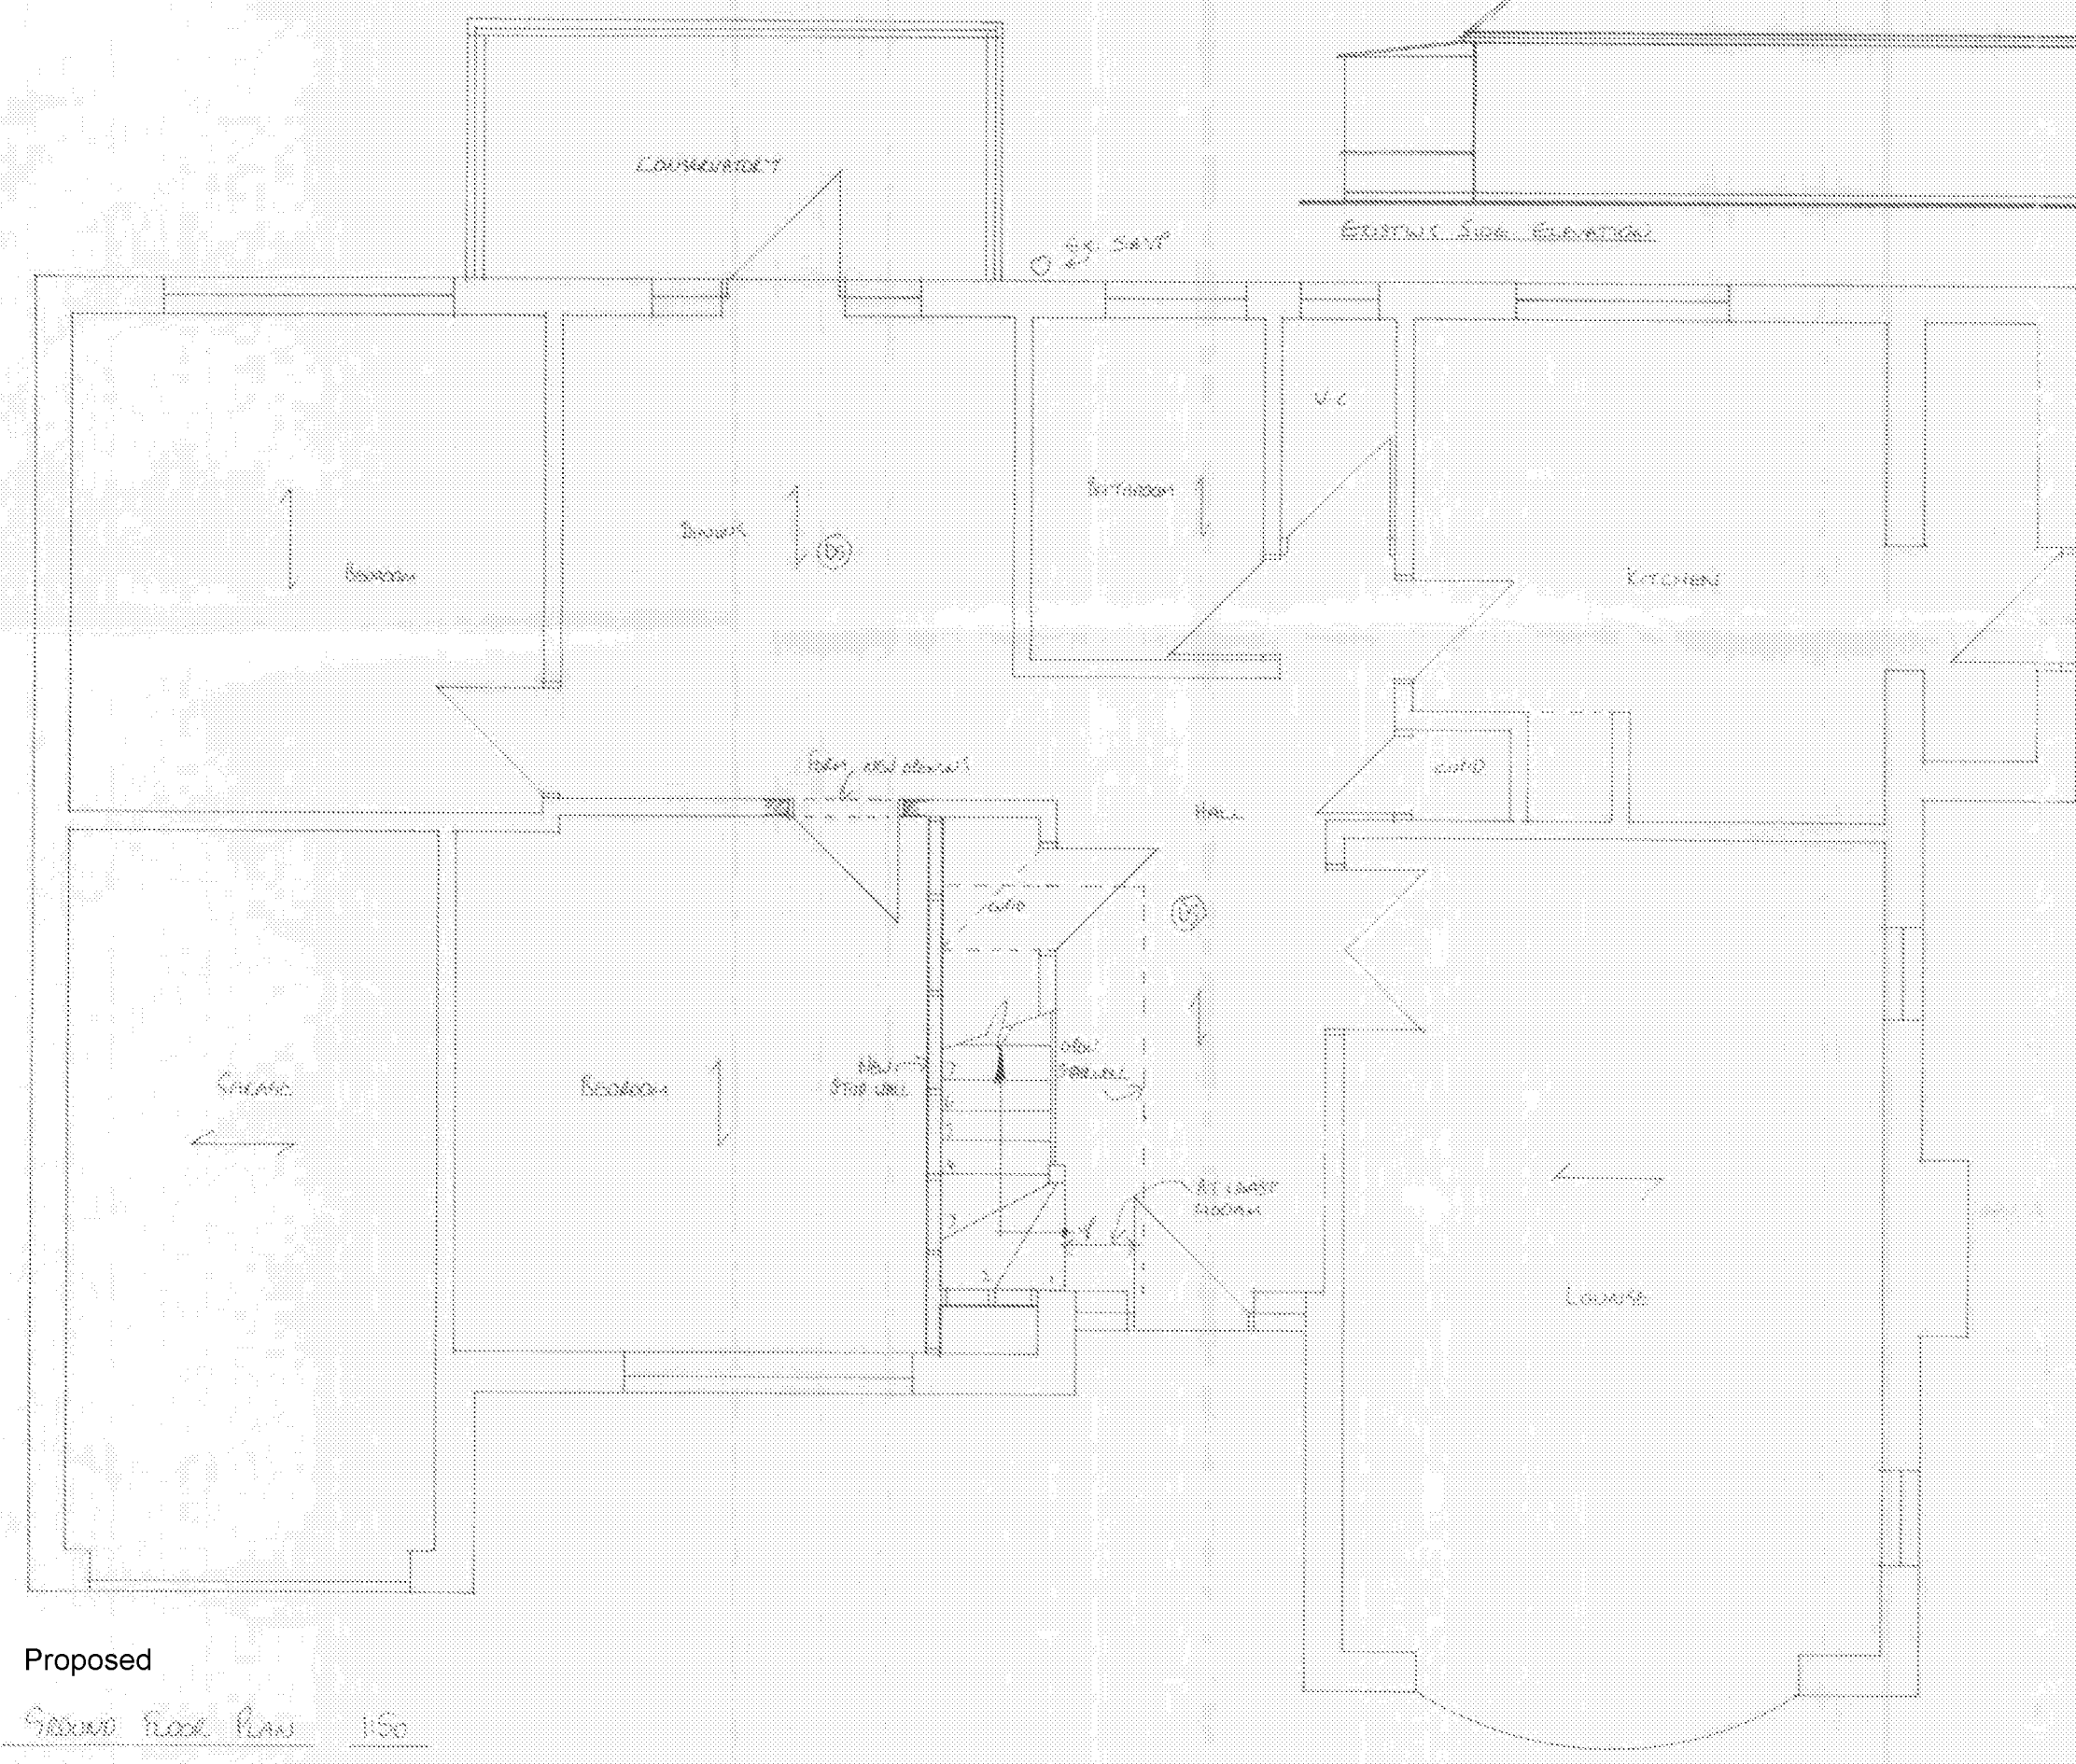
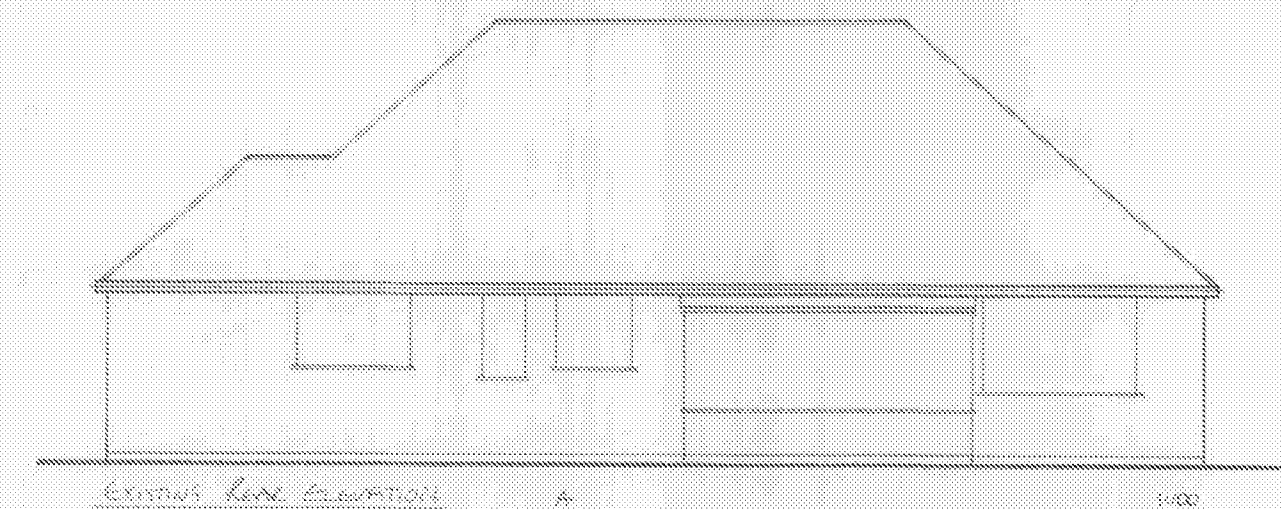
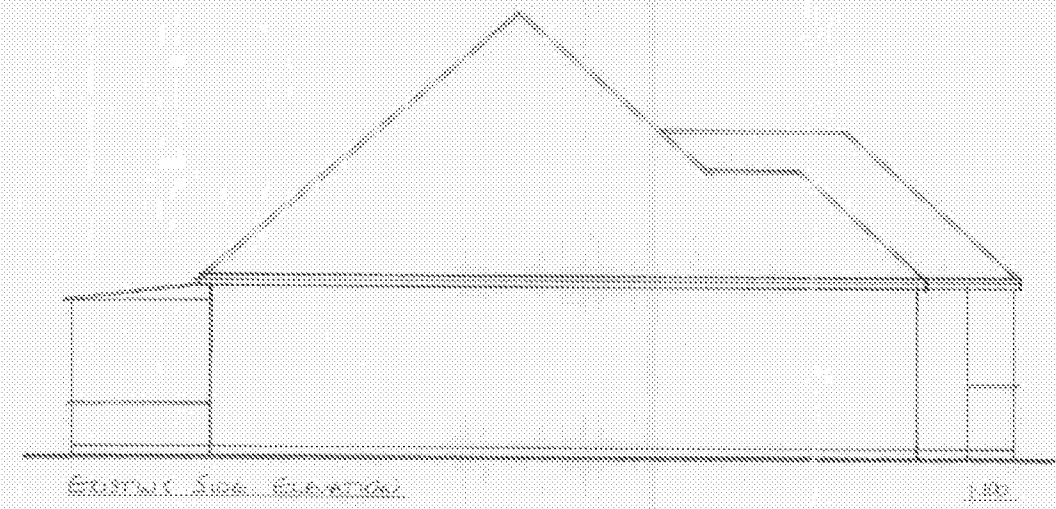
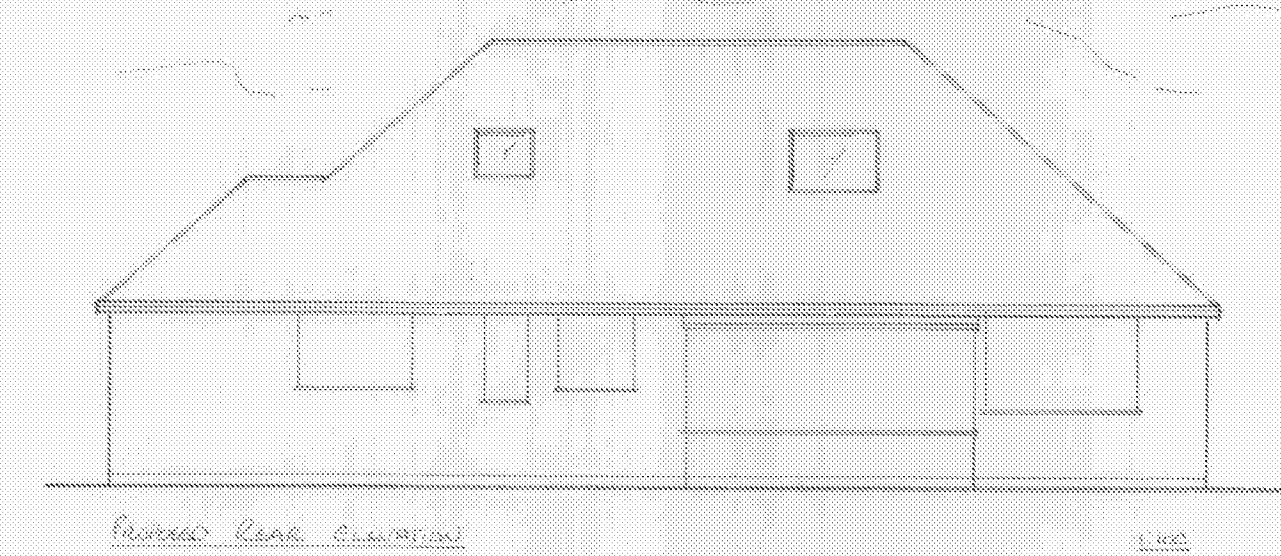
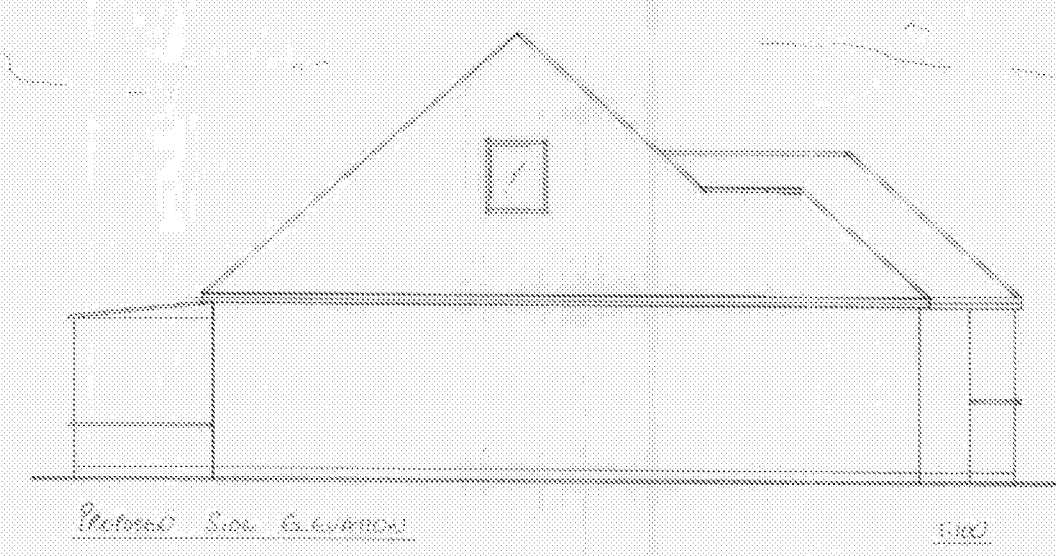


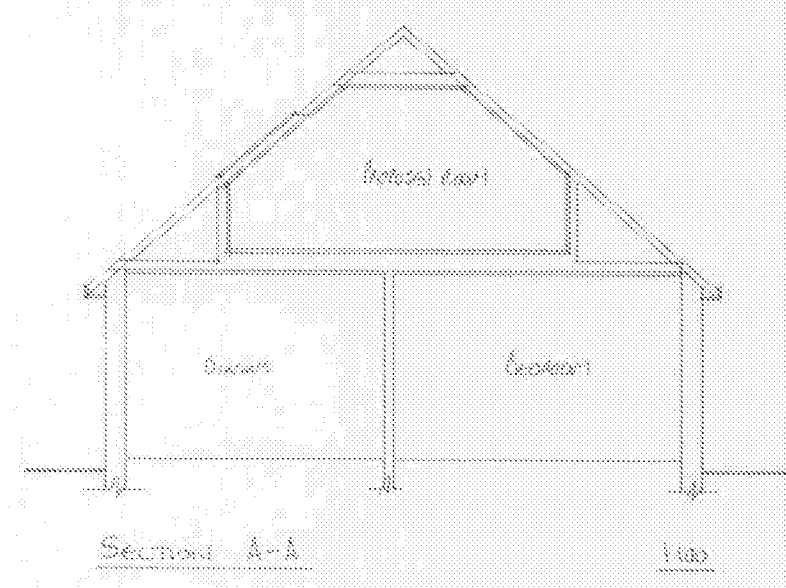

Proposed
Ground Floor Plan 1:50

First Floor Plan 1:50