


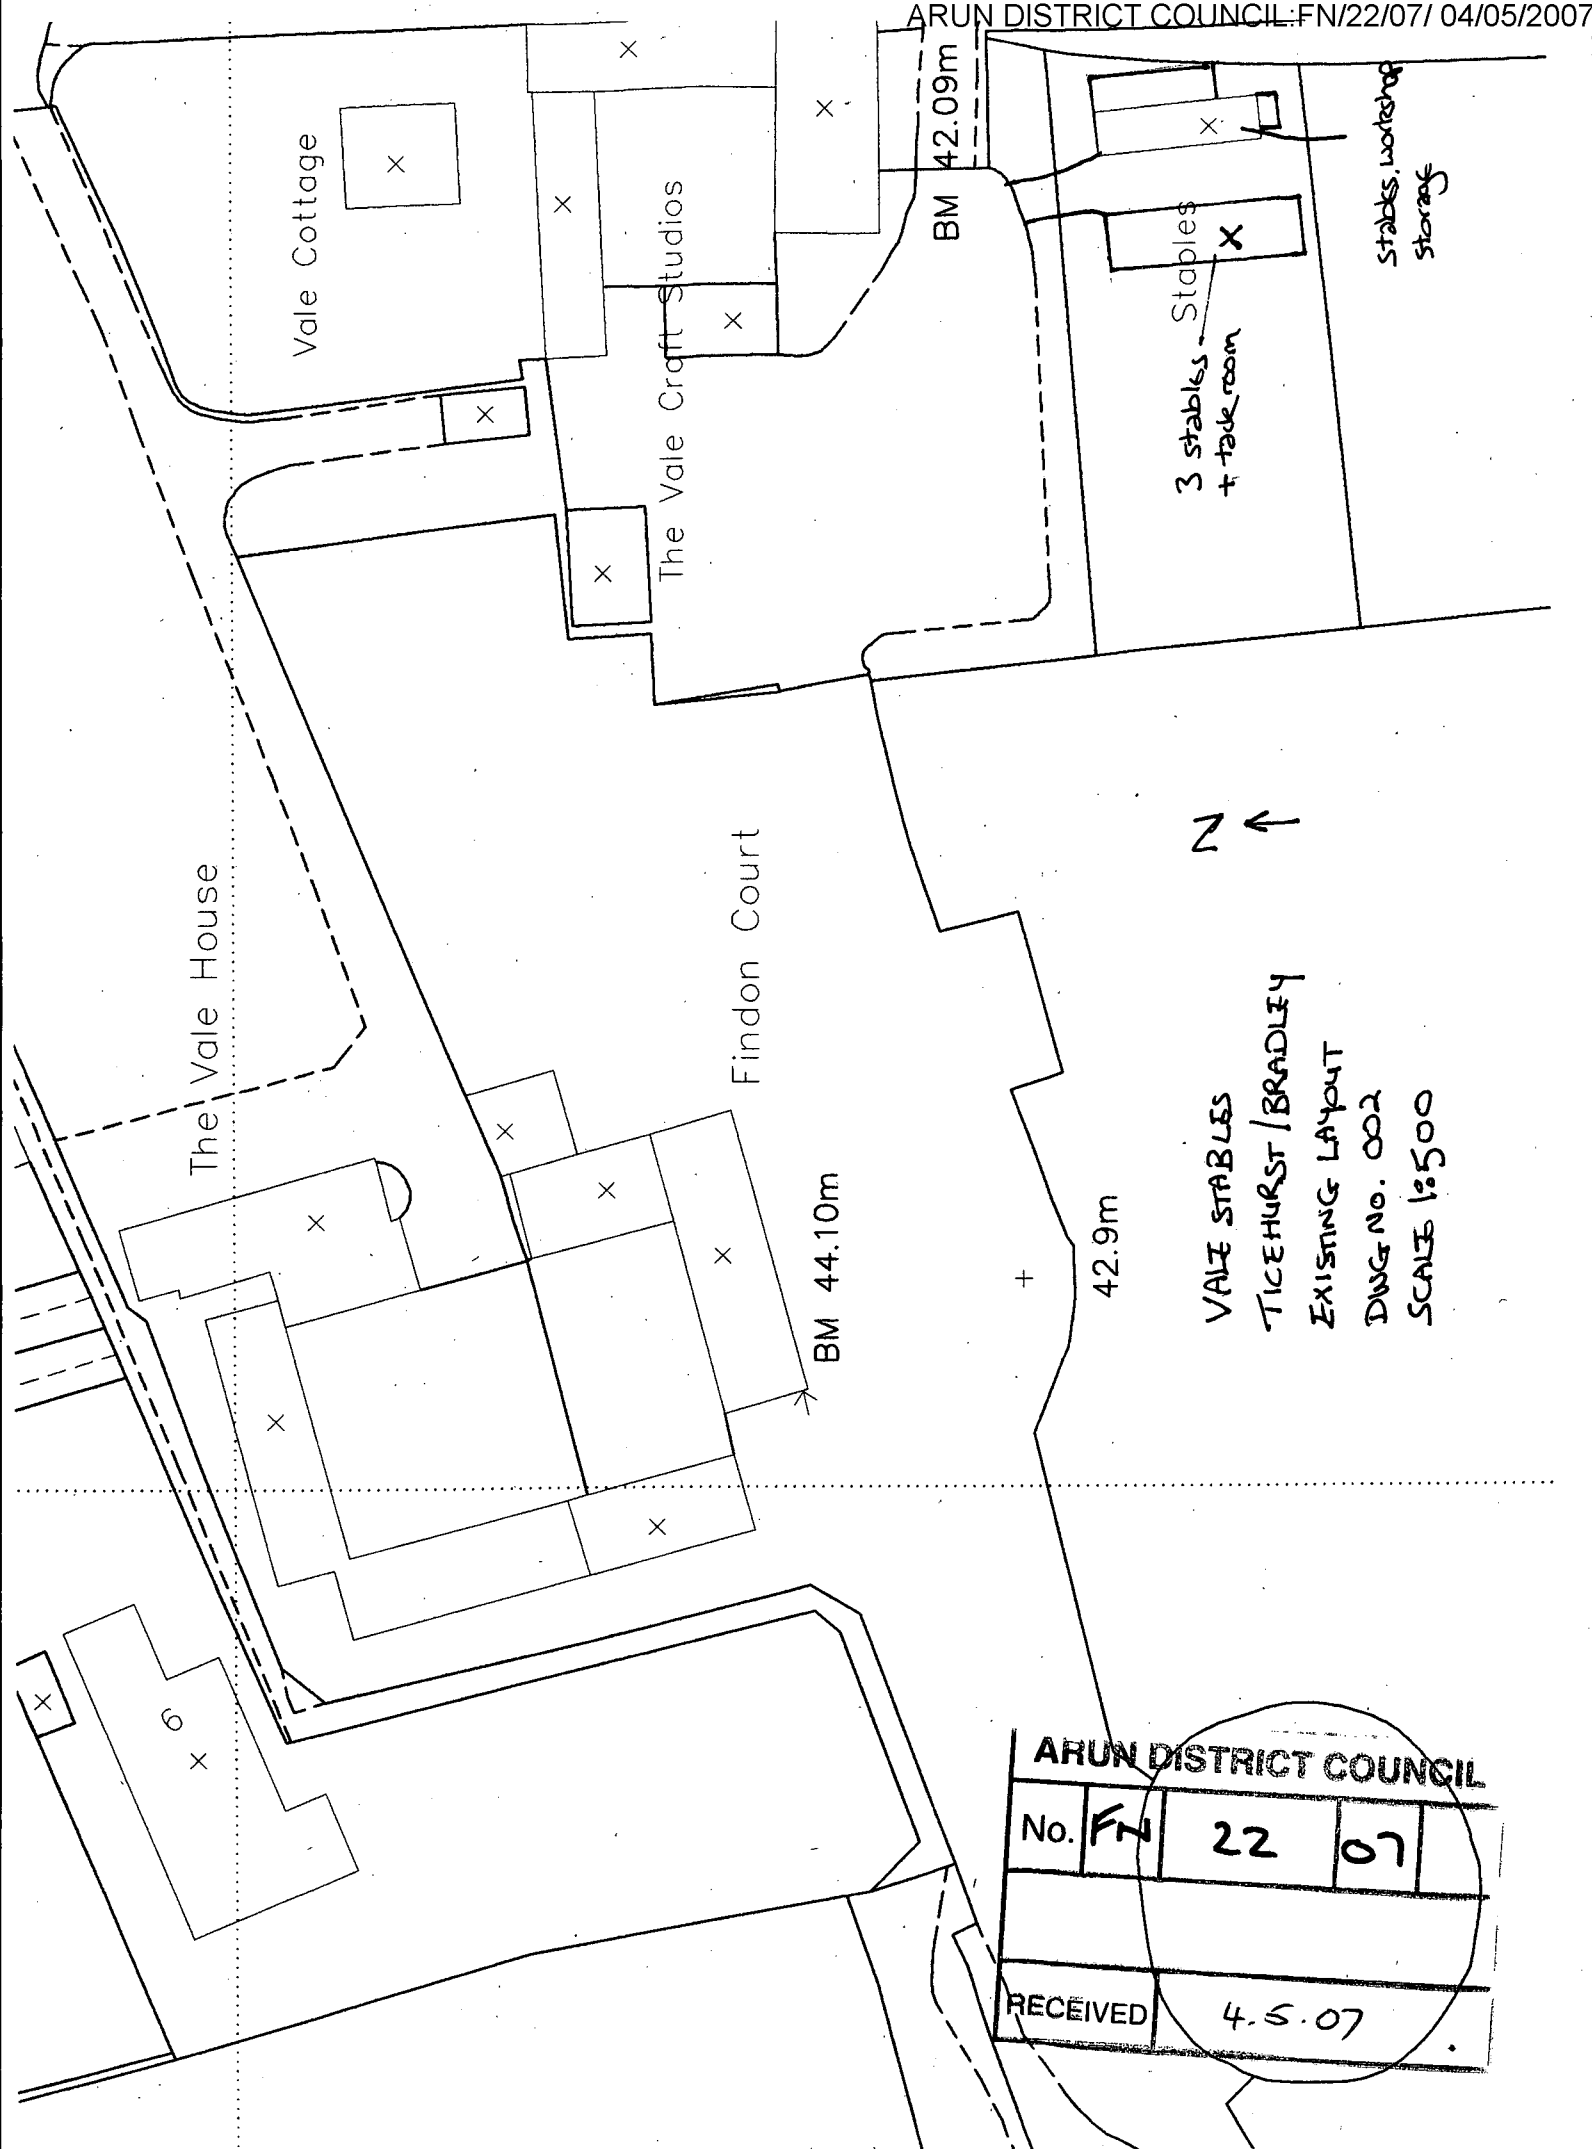

VALE STABLES
TICEHURST / BRADLEY
EXISTING LAYOUT
DWG No. 002
SCALE 1:500