


EXISTING
SHARED ACCESS
AND PARKING

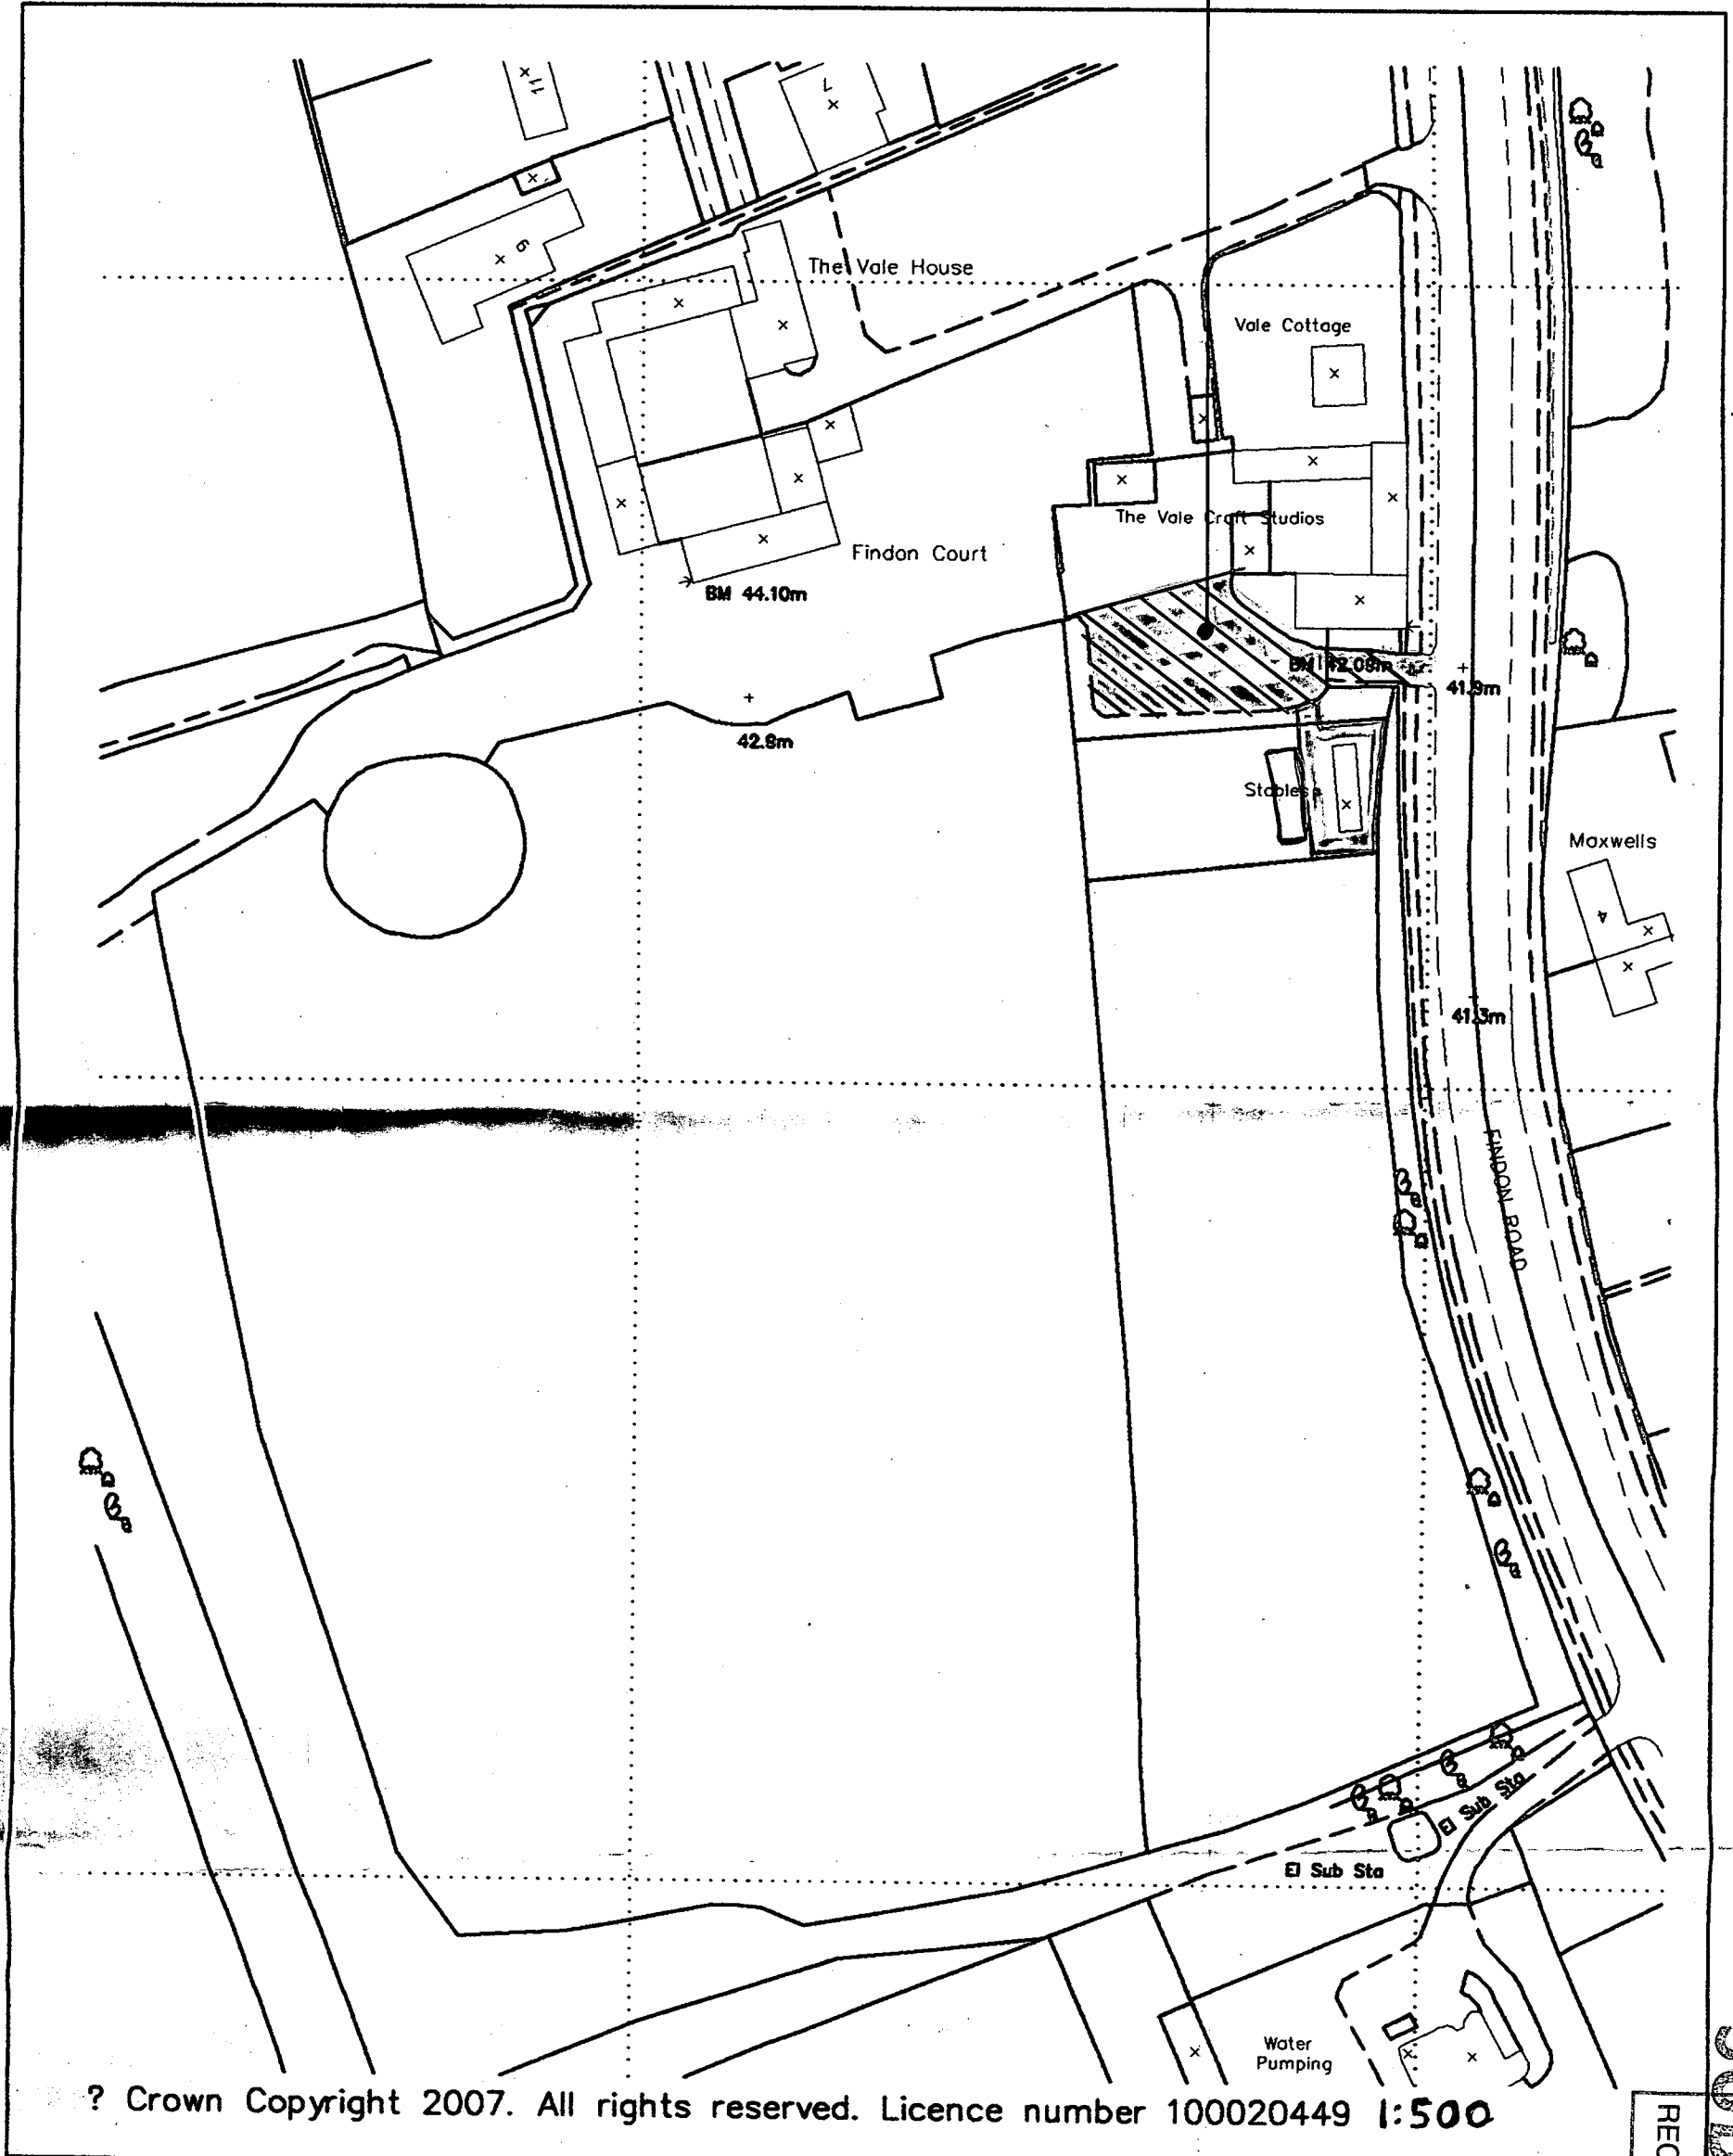

? Crown Copyright 2007. All rights reserved. Licence number 100020449 1:500

ARUN DISTRICT COUNCIL	
No.	12826
SUBSTITUTION	
RECEIVED	22.6.07