
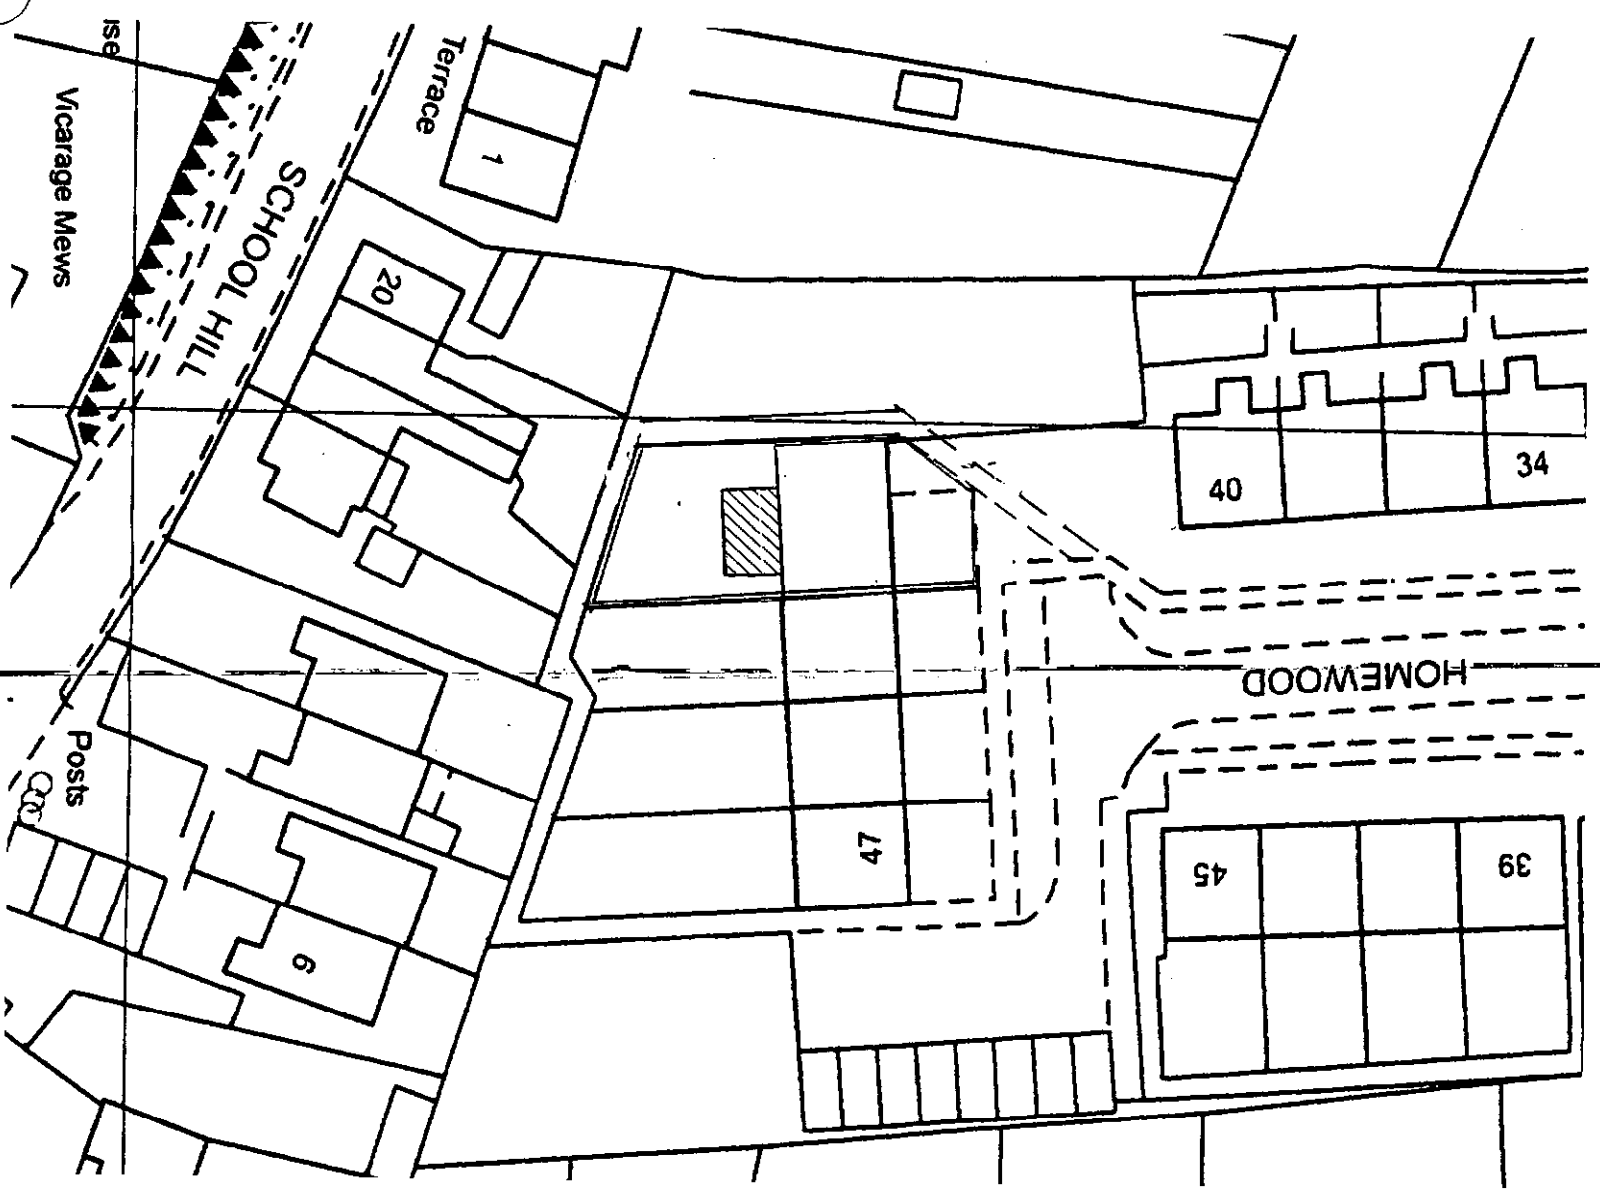


FN/23109.

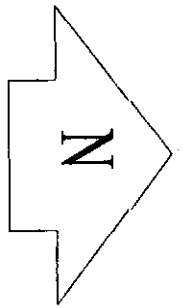

1:1250

1:500

DAVID DAWSON
Architectural Services

Tel / Fax: 01903 764515

Client:	Shaws Glass 66 North Street HORSHAM	Ratio:	1:1250 & 1:500	Drawing No:	SL / 1
Project:	Provision of conservatory for:- Mr. & Mrs. Hide 53 Homewood Findon	Date:	29/2290	Rev No:	
Drawing Title:	Block / Location Drawing	8 Fifth Avenue LANCING West Sussex BN15 9QA e-mail: DDAS@talktalk.net	Mobile: 07790 527990		