

ARUN DISTRICT COUNCIL

No. FN 27 06


RECEIVED

3.4.06.

Existing West Elevation of
'Alex Cottage'
27 High Street
Findon

Velux
to
window to
be removed

Existing pitched roof
section removed to be
replaced with cottage
dormer

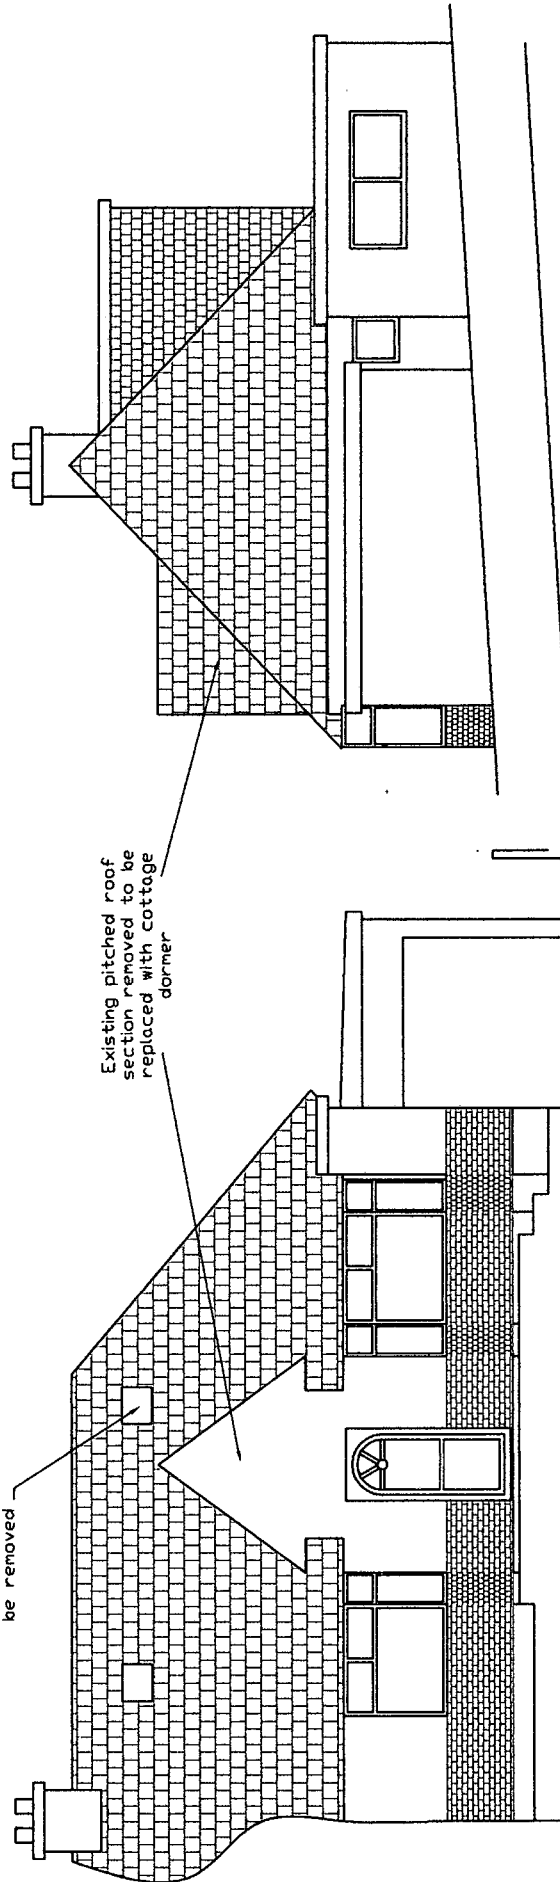

Existing West Elevation

Existing South Elevation

1-100