
Notes
All dimensions must be checked on site [redacted]

ARUN DISTRICT COUNCIL


No.	FN	2	06	
RECEIVED	5 1.06			

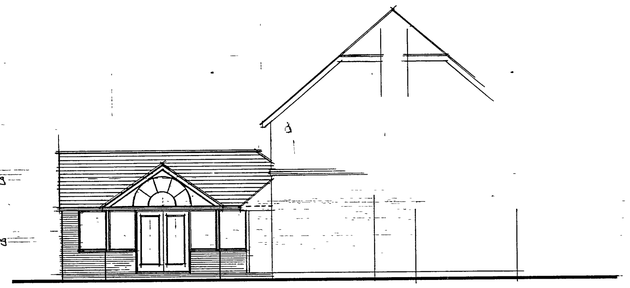


Proposed Rear Elevation.




Proposed Side Elevation.

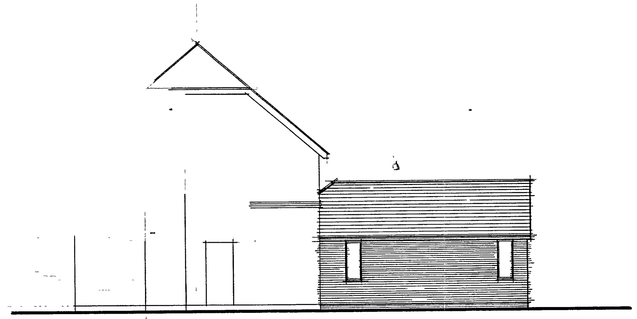


Proposed Side Elevation.

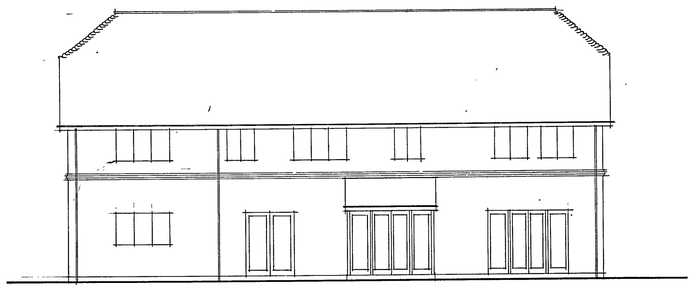


Existing Rear Elevation.

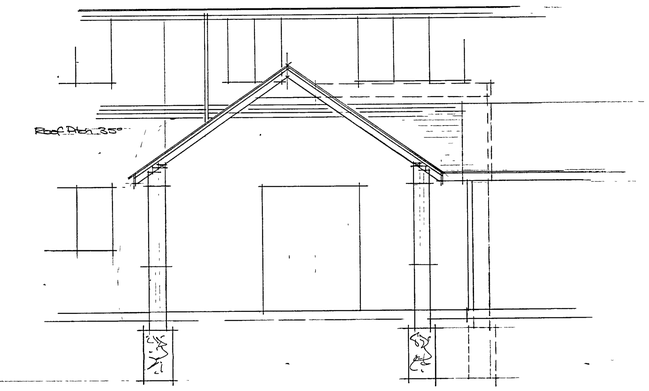


Section B.

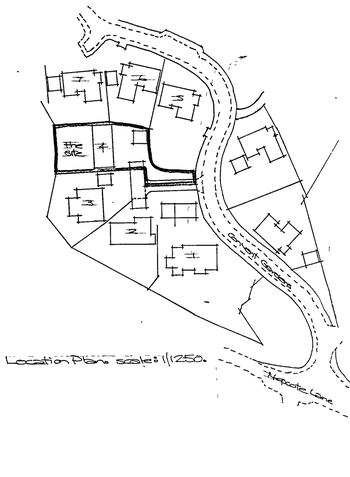


Location Plan. scale: 1:1250.

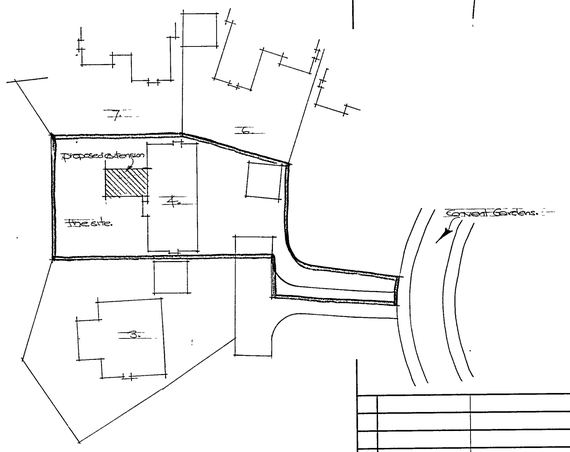

Site Plan. scale: 1:500.

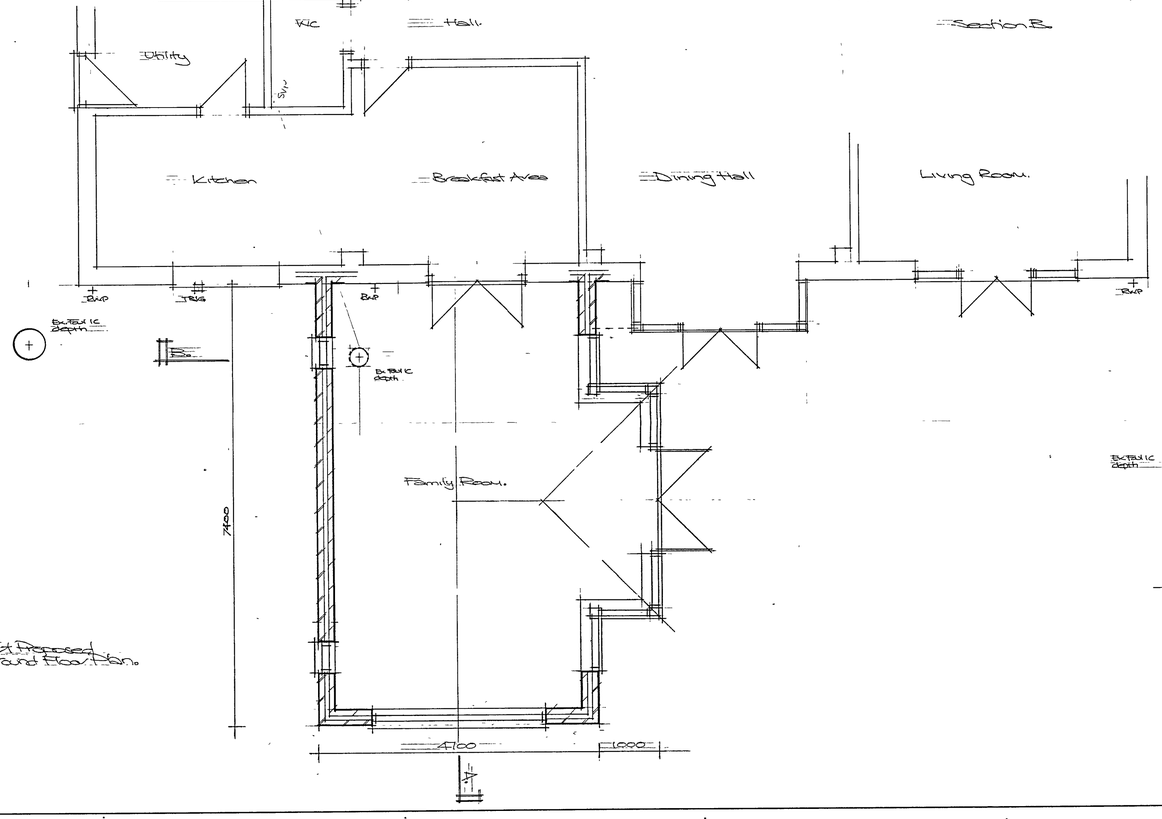

Part Proposed Ground Floor Plan.

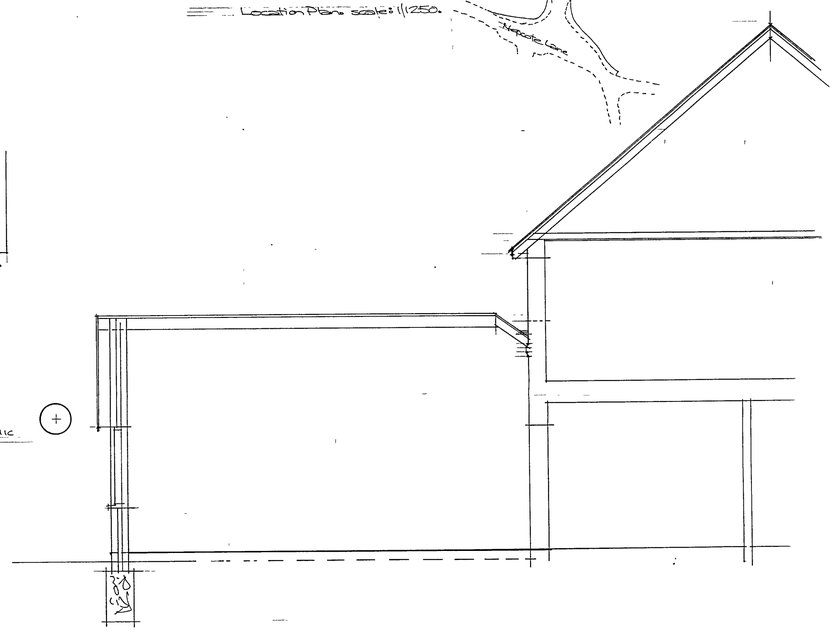

Section A.

A		
-	Date	Revisions

Paul Trussler
44 Firle Road
North Lancing
West Sussex
BN15 0NZ

Client
Mr & Mrs Cross

Job Title
Single storey rear extension
4 Convent Gardens
Findon
Worthing
West Sussex
BN14 0RZ

Drawing Title
Elevations
Floor Plans
Sections

4/11/2006

Scale
1:50, 1:100

Date
August 2005

Drawn by

Drawing Number
325/266

Revision

Duplicate Copy • 3 The Parade • Cokeham Road • Sompting