

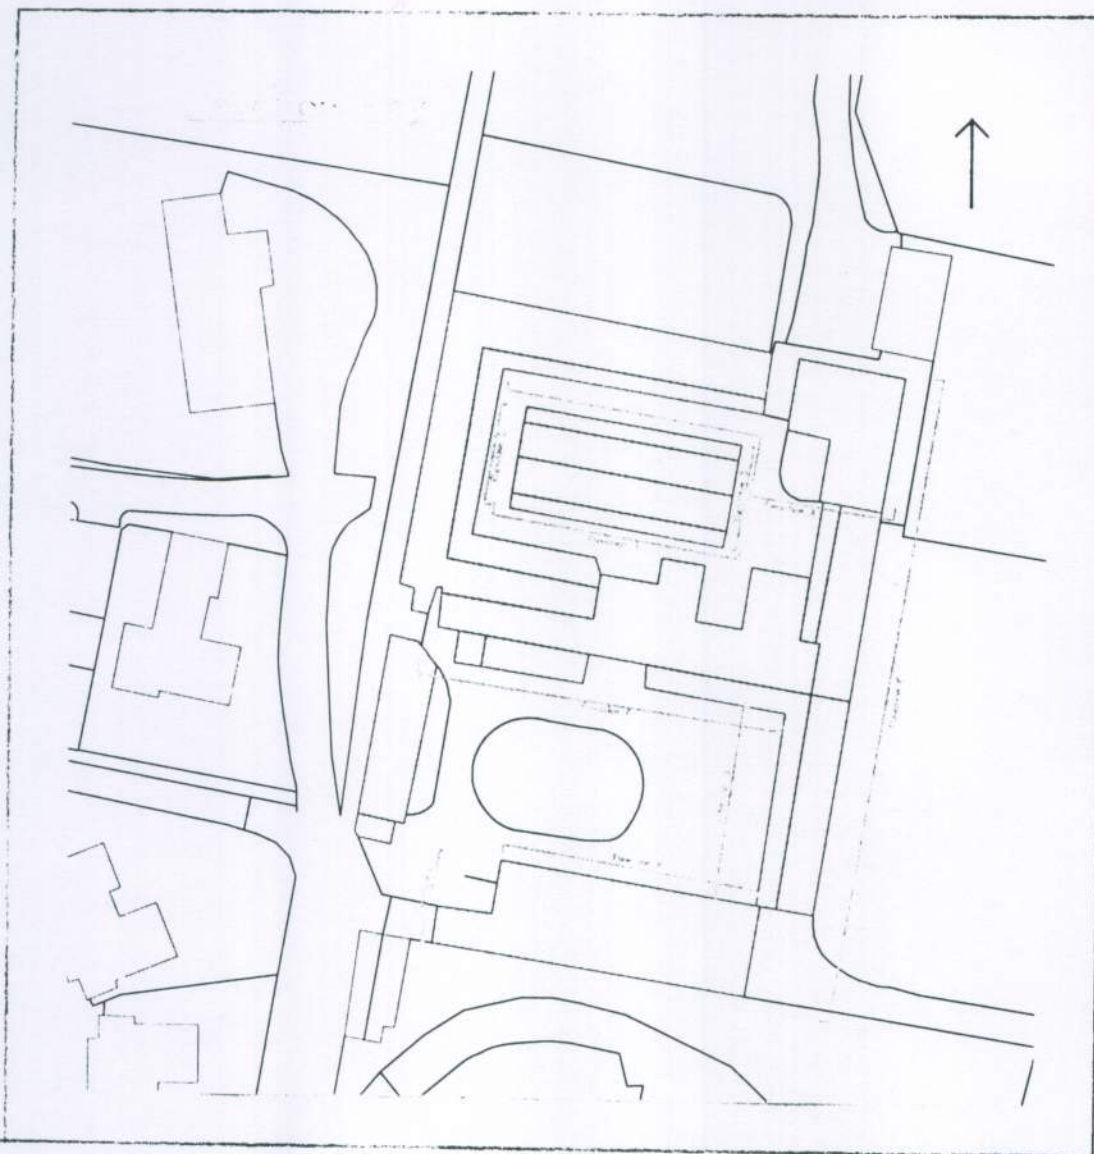
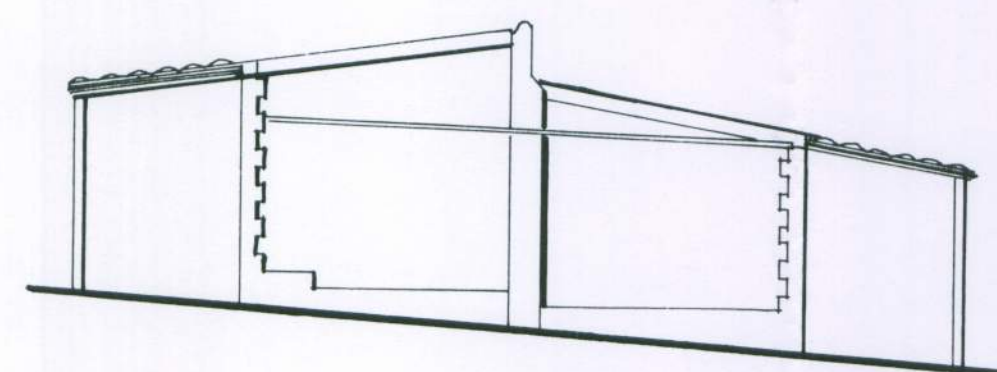



Elevation A

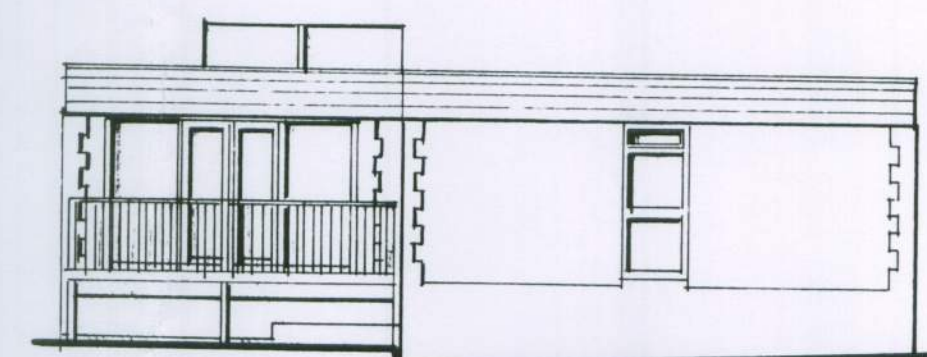


Elevation C

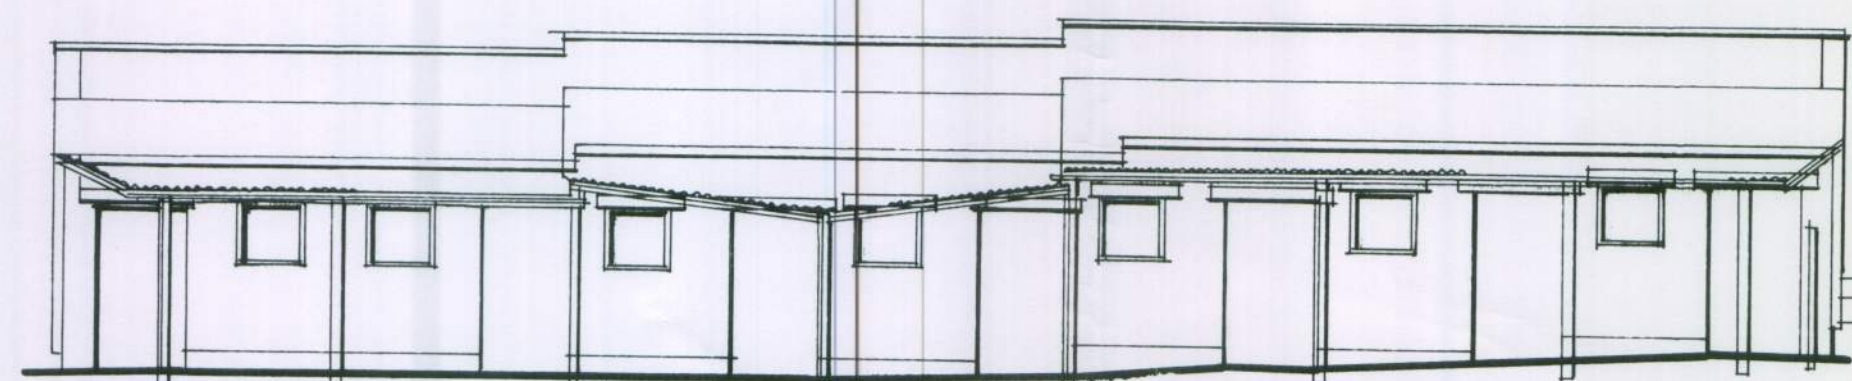


Elevation D

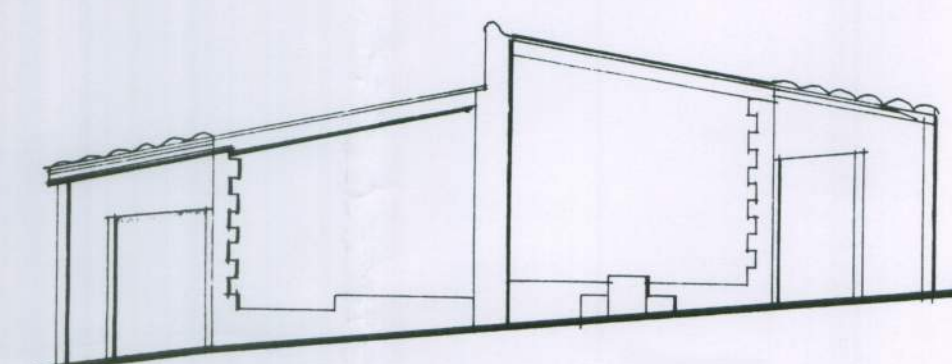


Elevation E

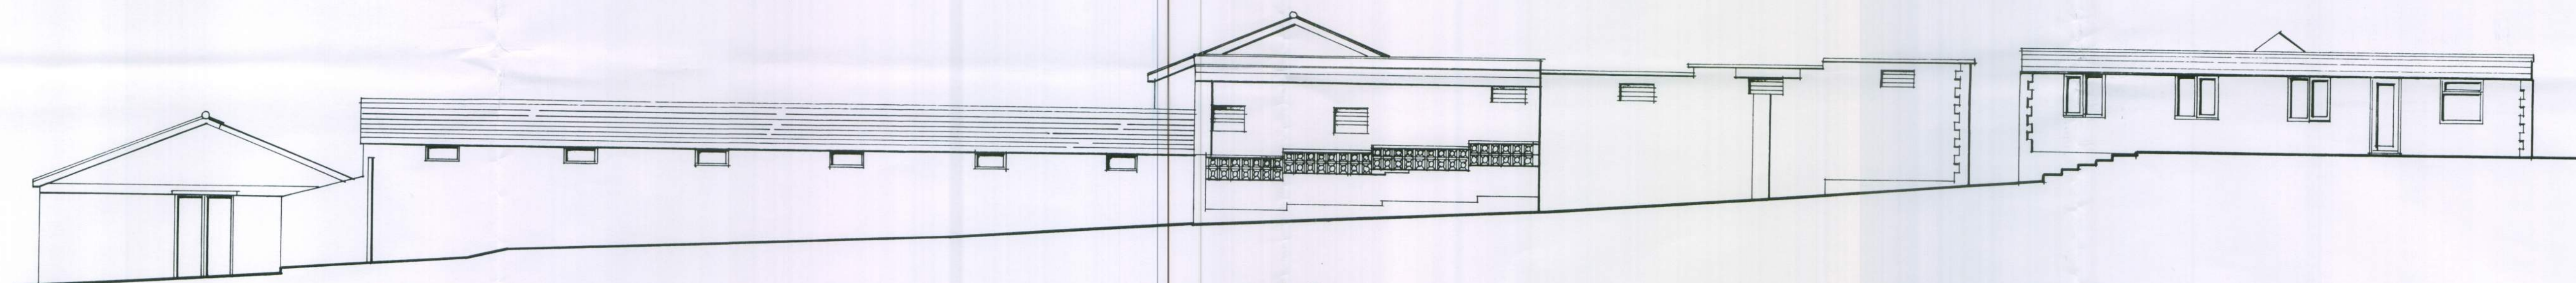


Elevation F

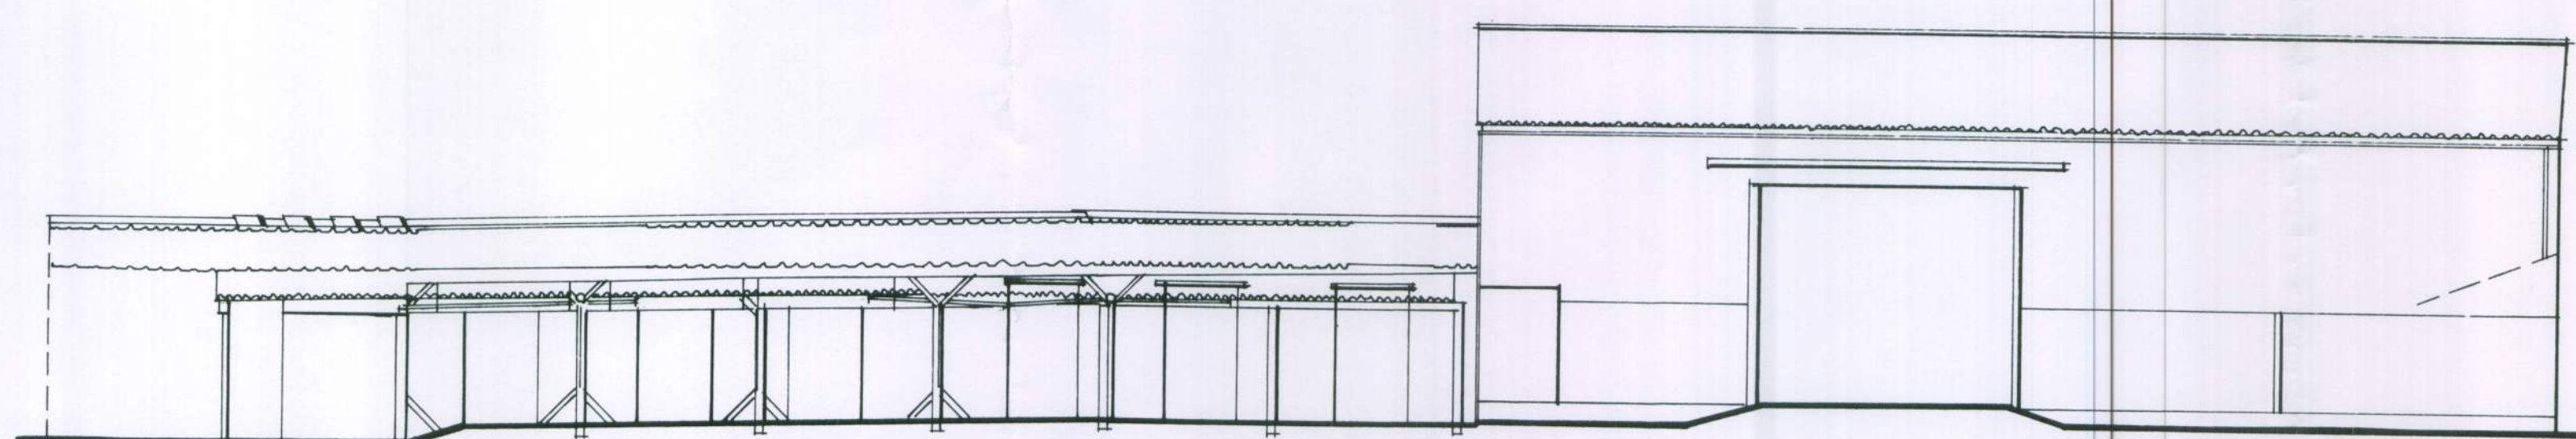


Elevation G

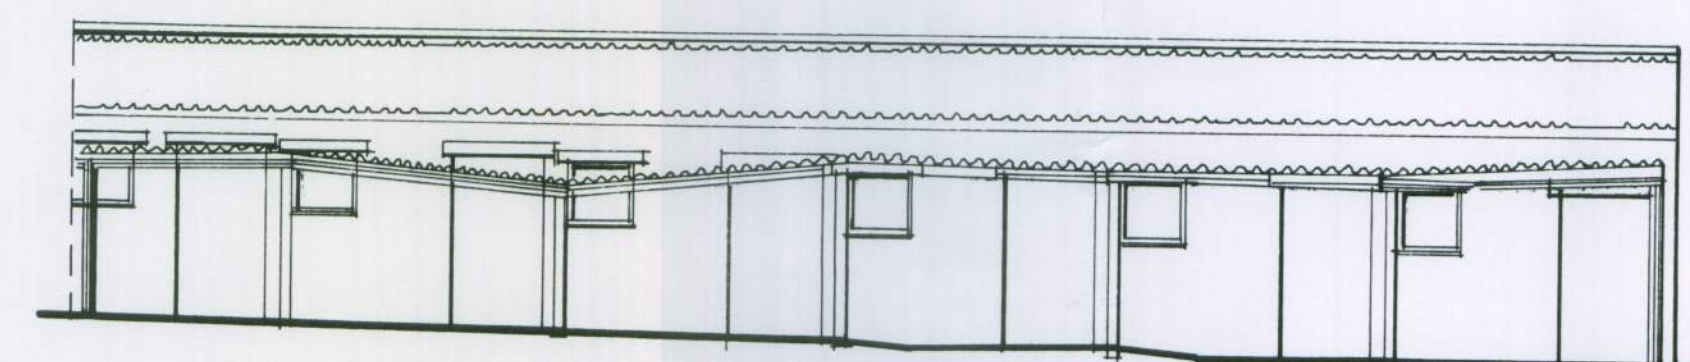

Elevation H

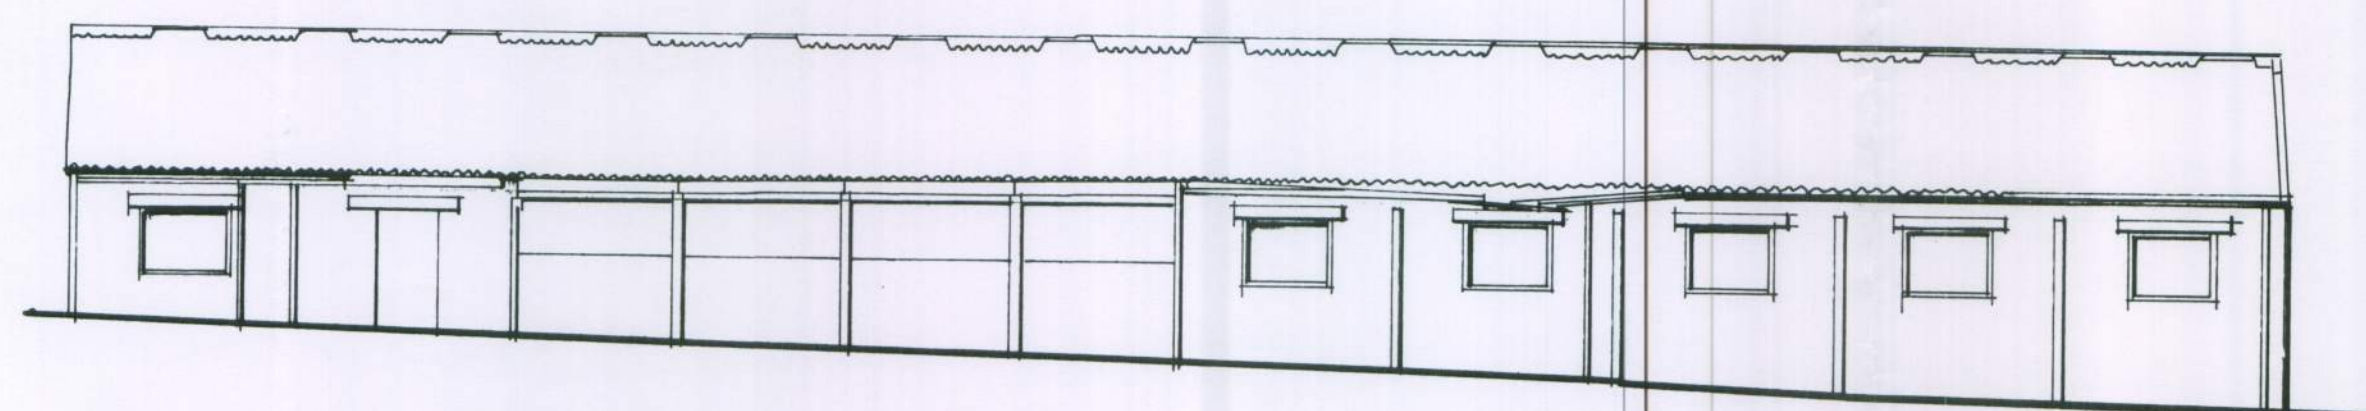

Elevation I

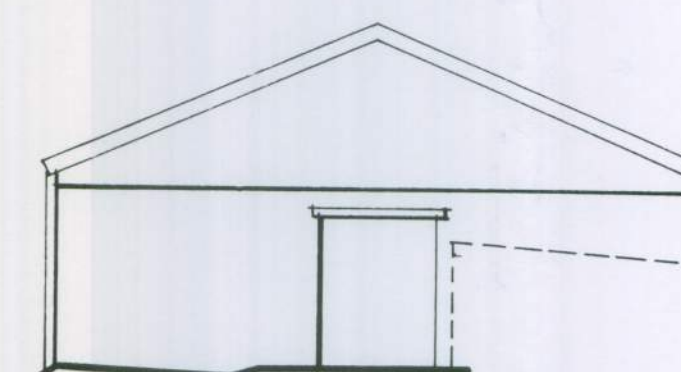

Elevation J

Rev.	Date	Description	By
Client			
Mr & Mrs J Gifford			
Project			
Soldiers Field Findon			
Drawing Title			
Existing Elevations			
Prepared from Survey completed by			
Encompass Surveys			
G W P Architects			
Fairfield House, Fairfield Road, Burgess Hill, West Sussex, RH15 8QB			
Tel: (01444) 239019 Fax: (01444) 230761			
Email: mail@gwparchitects.co.uk			
Scale	1:100 @ A1	Drawing Number	
Date	Nov 2010		
Drawn	GM		
			10/157/02