


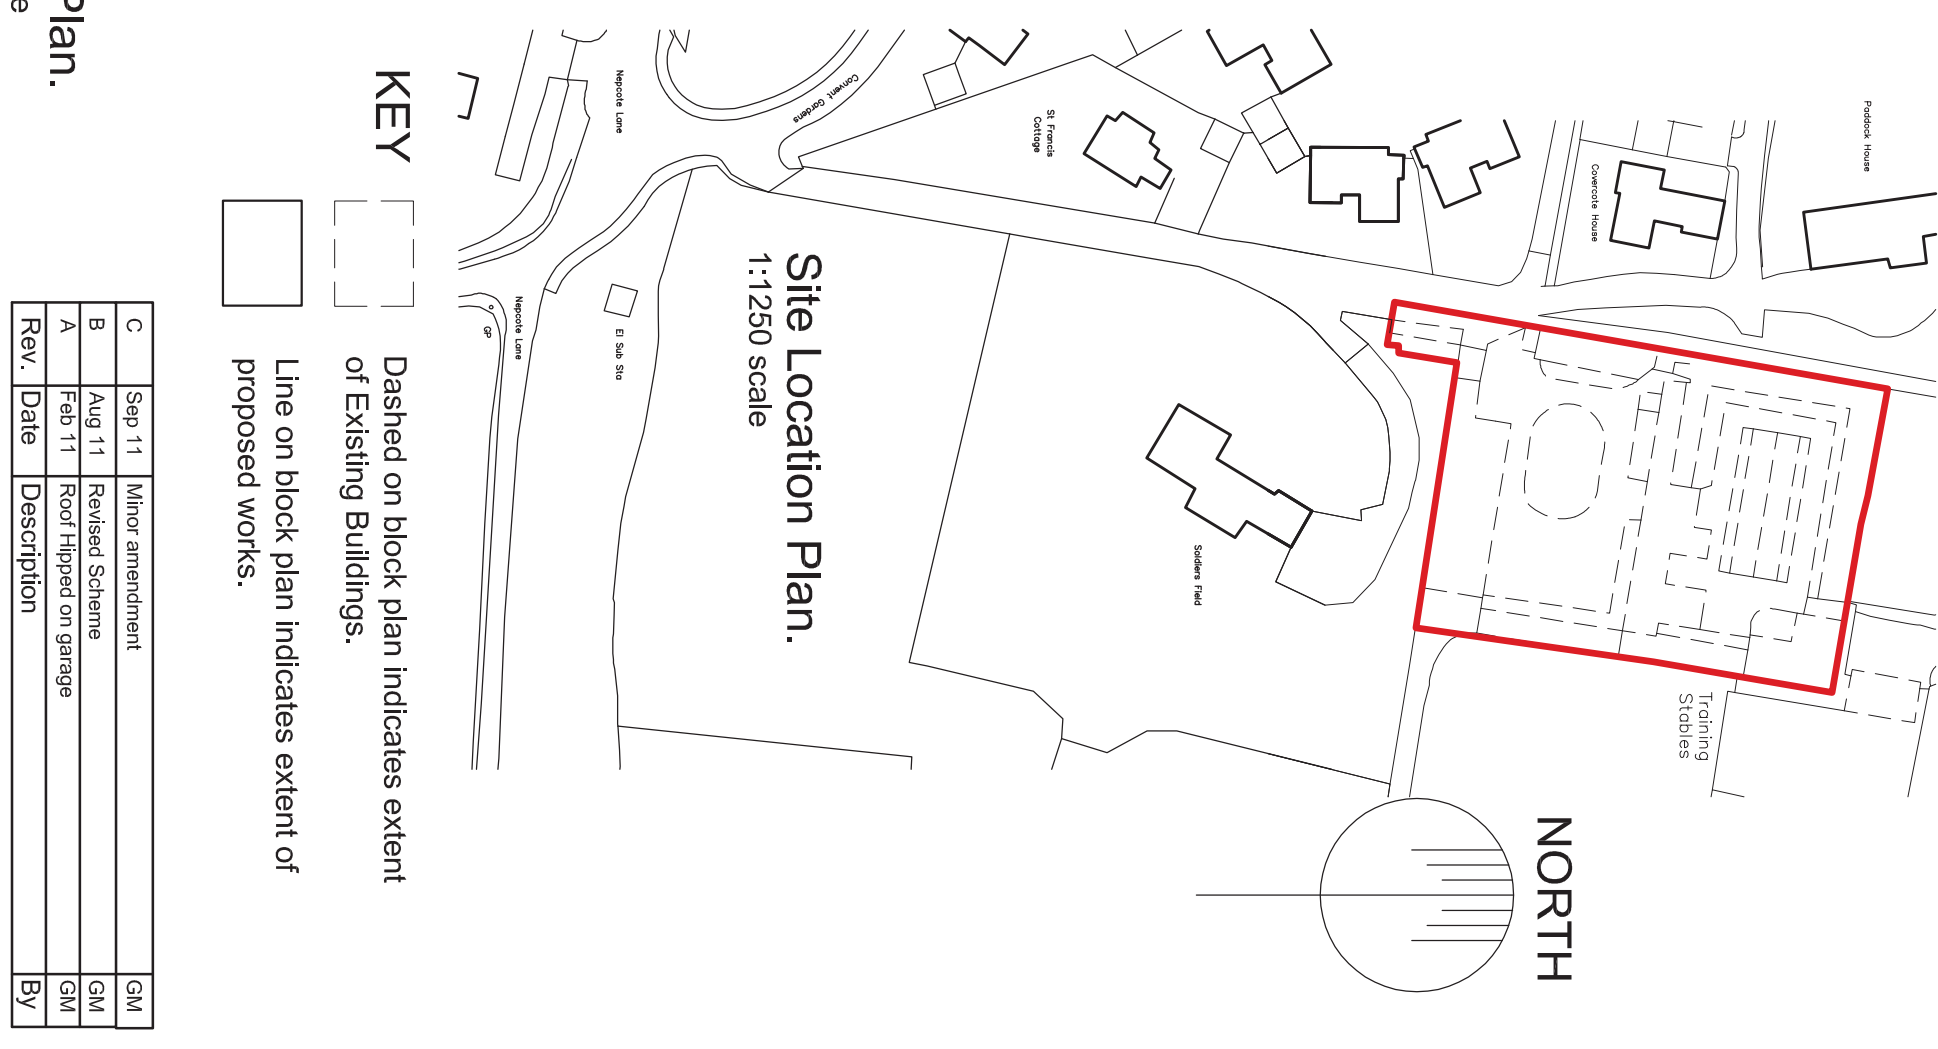

C	Sep 11	Minor amendment	GM
B	Aug 11	Revised Scheme	GM
A	Feb 11	Roof Hipped on garage	GM
Rev.	Date	Description	By

Client


Mr & Mrs J. Gifford

Drawing Title

Block and Site Location Plan

G W P Architects

Fairfield House,
Fairfield Road,
Burgess Hill, West Sussex, RH15 8QB
Telephone: (01444) 239019 Fax: (01444) 230761
Email: mail@gwparchitects.co.uk

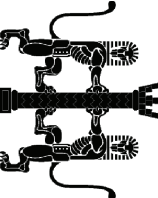

Scale

1:500 & 1:1250 @ A3

Drawing Number

10/157/Locc

Project

Soldiers Field, Findon