

ADAM DISTRICT COUNCIL	
No.	AN 3 061
RECEIVED 10.1.06	



FRONT ELEVATION 1:100 SCALE


Metal scrolls will be fixed directly to the Fascia Signboard's existing brackets, adapted to accommodate, with fixings hidden behind the new Fascia Sign.

NO FIXINGS WILL BE MADE TO THE HORIZONTAL BEAM BEHIND


2756mm: Height to top of Advertisement above ground

70mm: Projection of Fascia Sign

Fascia Sign will be manufactured to **exactly** the same dimensions as existing and the same fixings will be used to avoid any detriment to the beam or building.

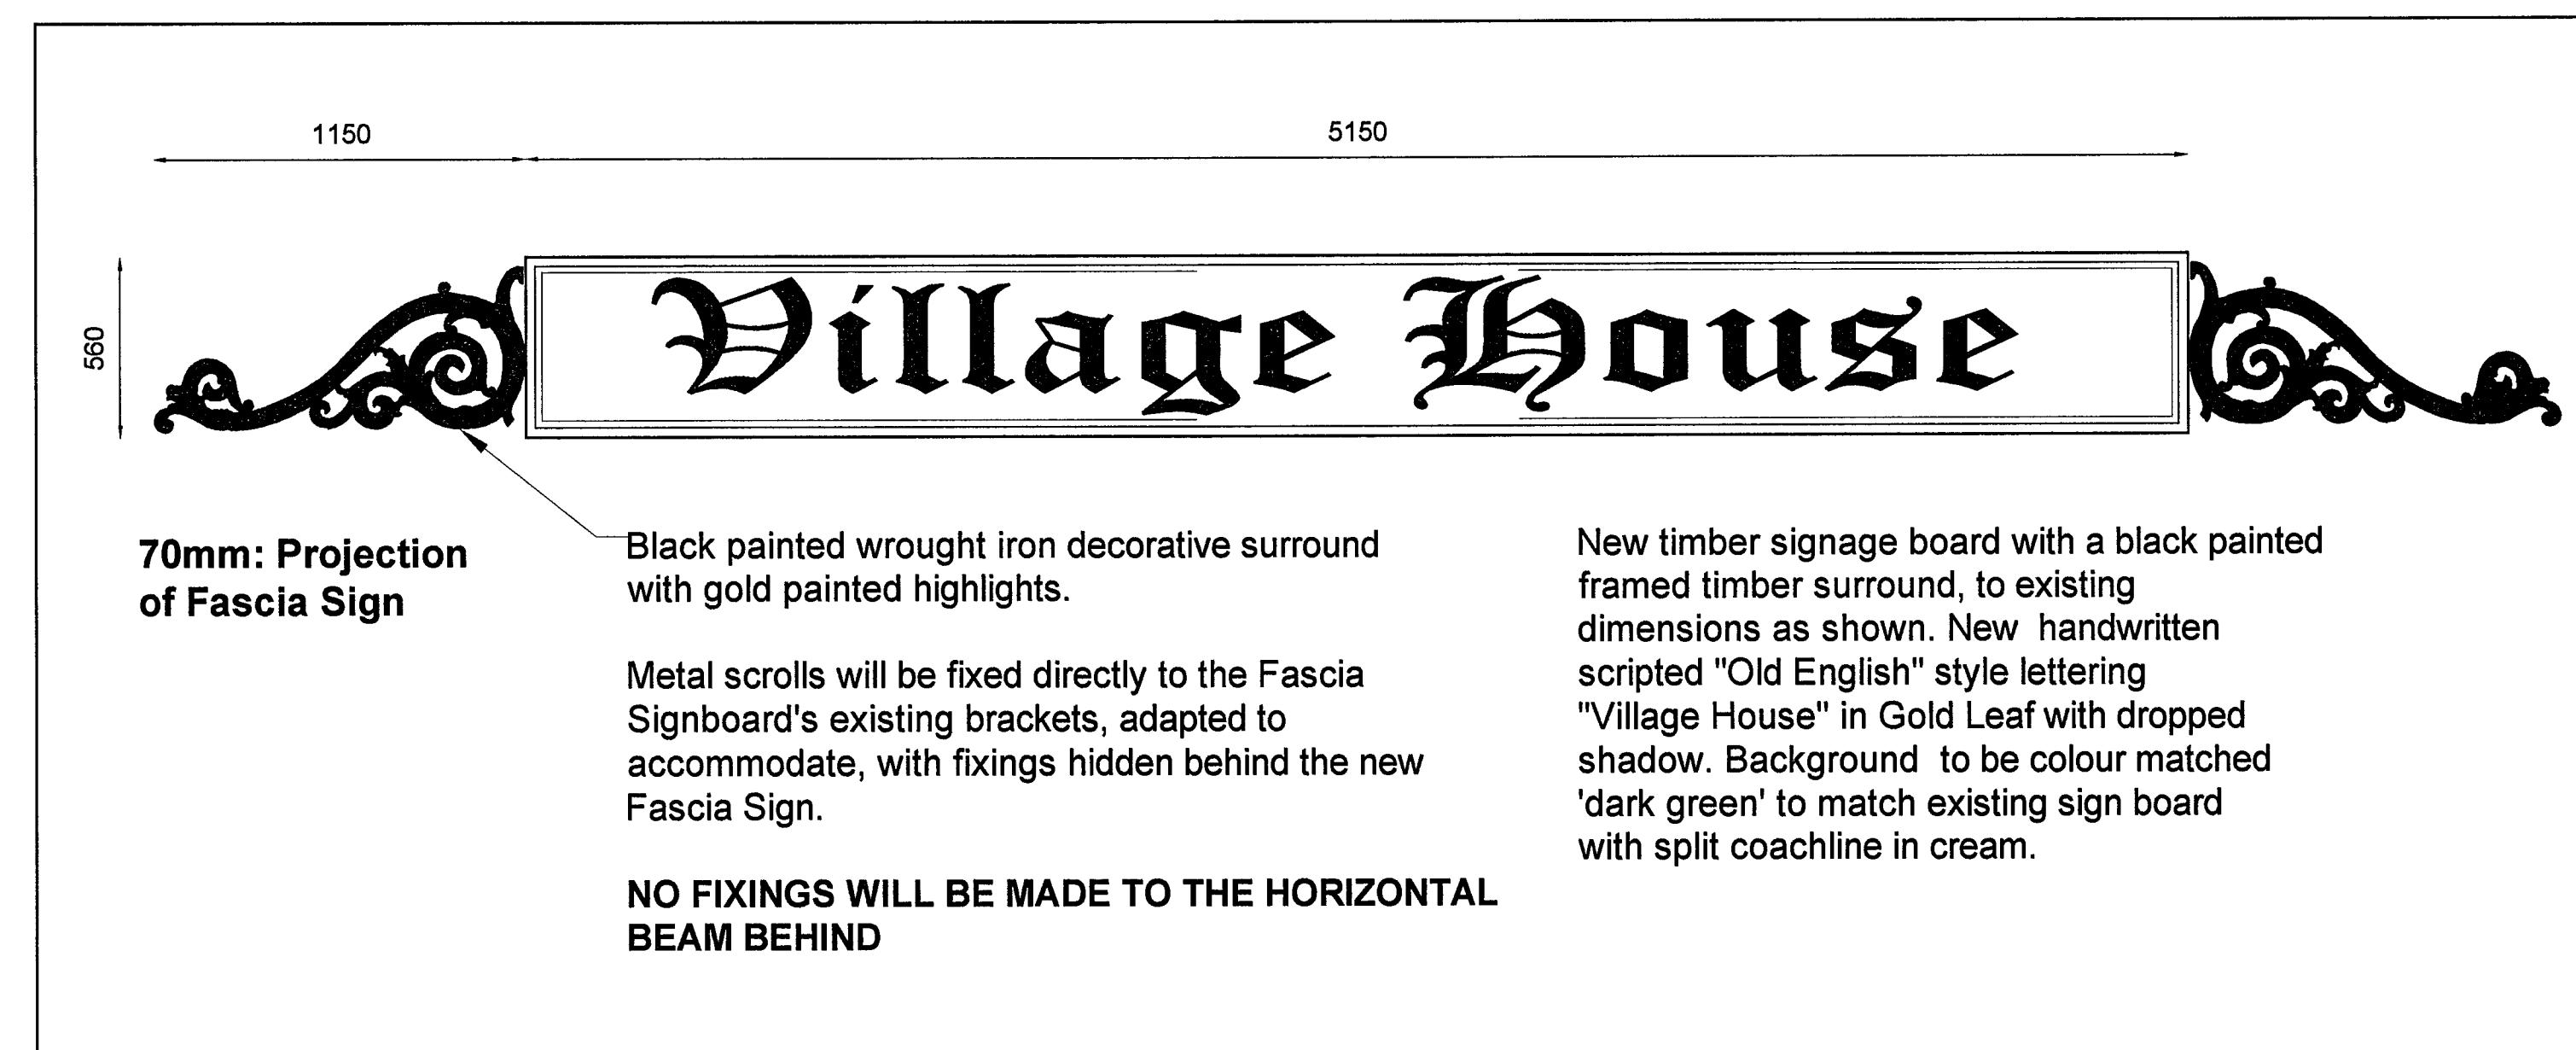

SIGNAGE DETAIL 1:20 SCALE

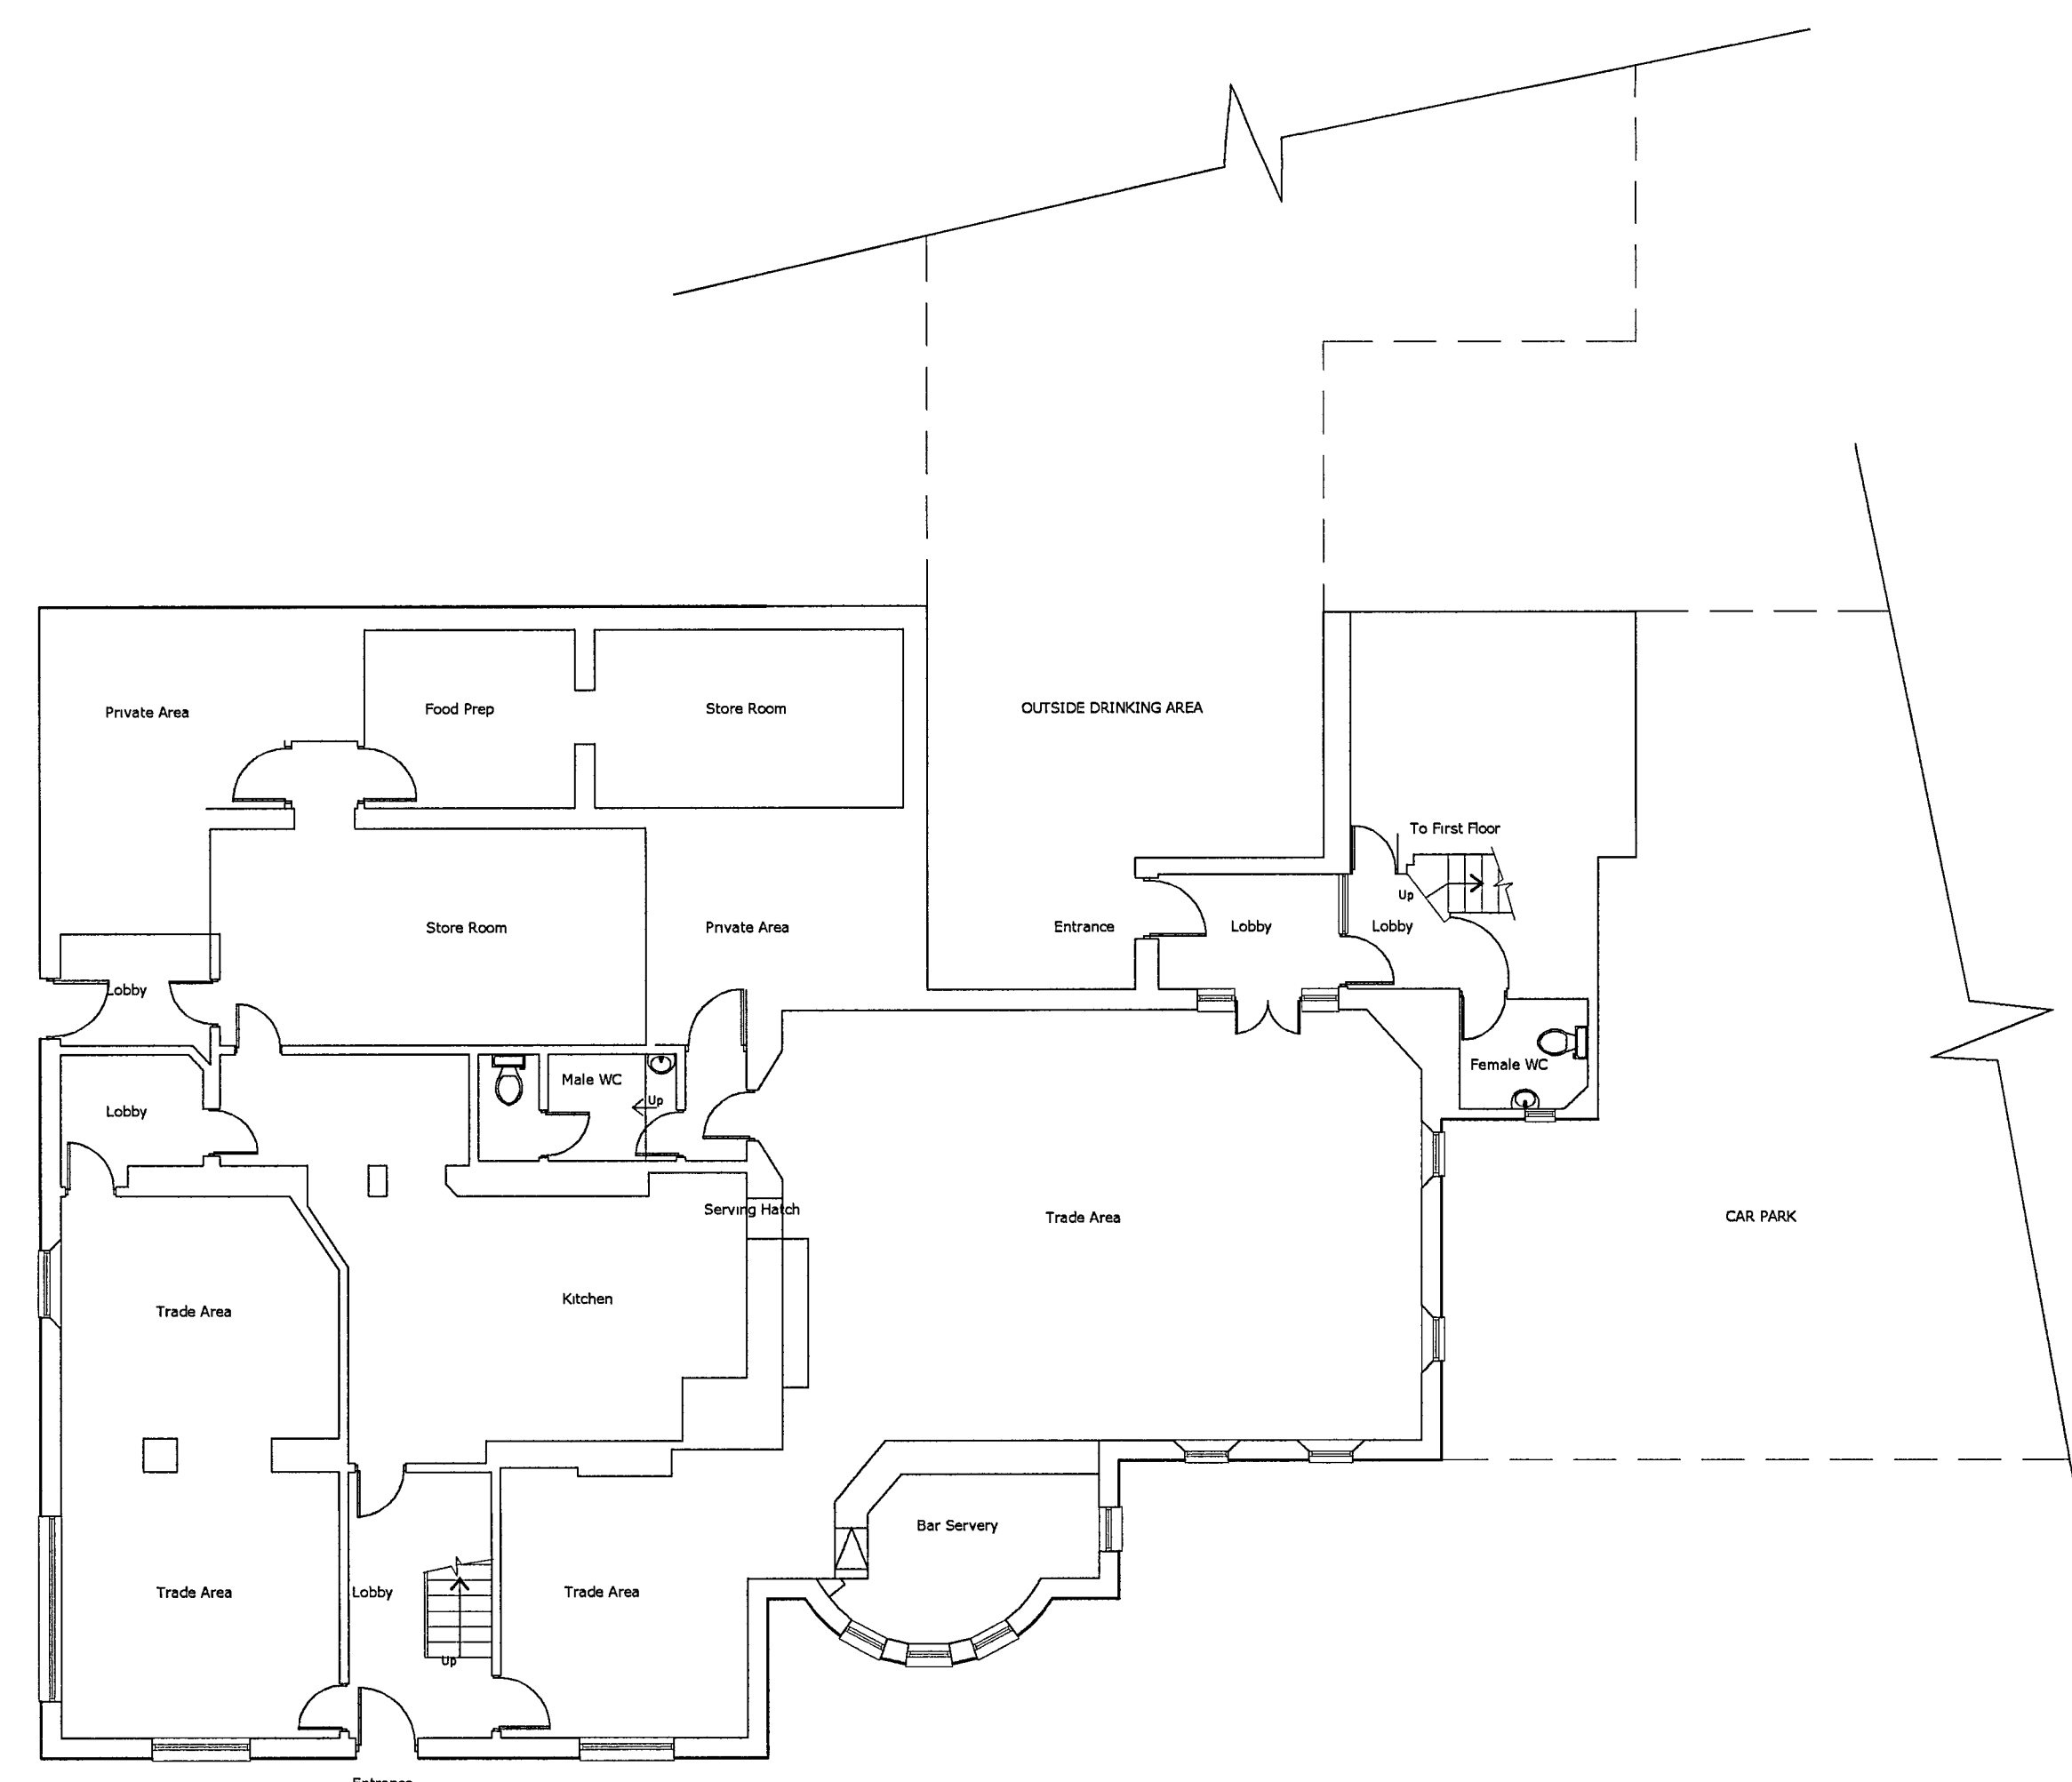

GROUND FLOOR 1:100 SCALE

All Contractors are responsible for checking site measurements and details. This drawing must not be scaled for construction purposes.			
Client	ENTERPRISE INNS PLC		
Project	The Village House Hotel, Findon		
Detail	Proposed Signage Details and Front Elevation		
Drwg Nr	05.51.04	Scale	1:100/20
Date	Dec 05		
 www.portico-uk.com info@portico-uk.com The Old Forge, Upper Street, Hollingbourne, Maidstone, Kent, ME17 1UW T : 01622 880006 F : 01622 880585			