
ARUN DISTRICT COUNCIL
No. FN 43 06
RECEIVED 916106

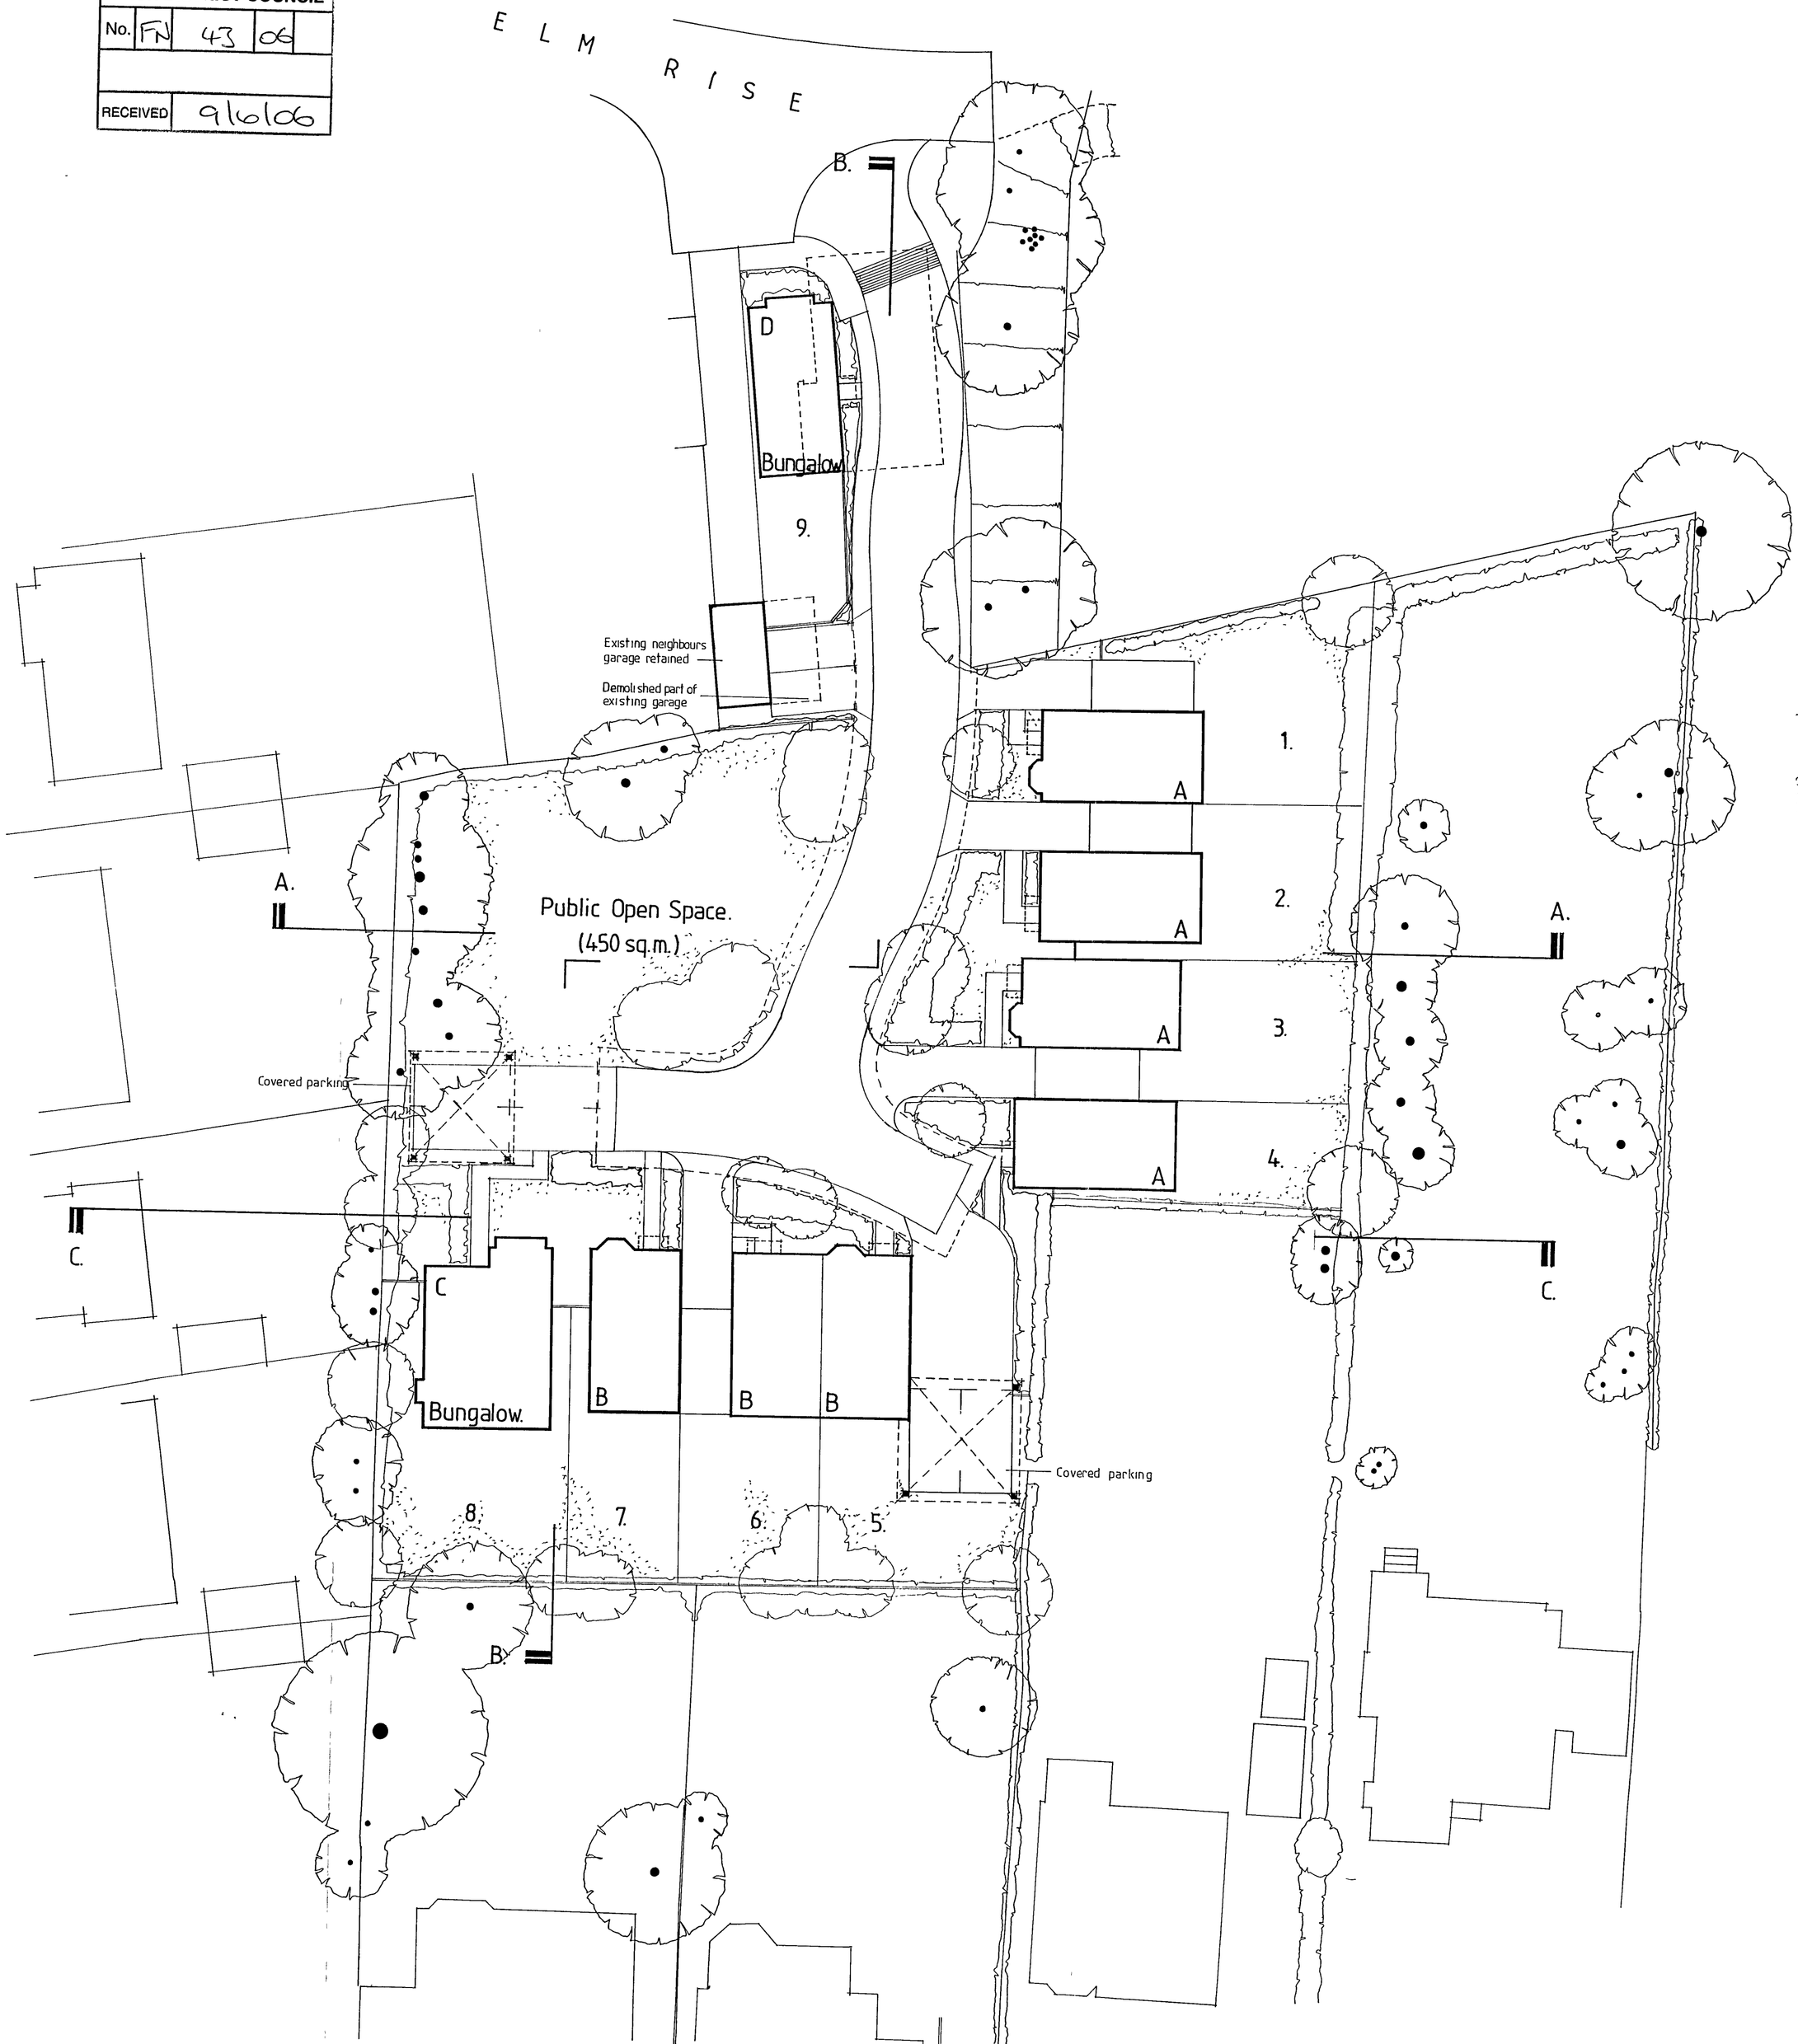



LOCATION PLAN 1 : 1250

PAUL HEWETT R.I.B.A. CHARTERED ARCHITECT
51 FOXDALE DRIVE
THE DELL
ANGMERING
WEST SUSSEX
BN16 4HF
TELEPHONE (01903) 778701
FACSIMILE (01903 778703
Email paul hewett@phewettarch co uk

Scale: 1 : 200 & 1 : 1250	Drawn By: PJH	Date: May '06
Project:	LAND AT: **STABLE LANE & ELM RISE, FINDON**	
Drawing:	SITE LAYOUT & LOCATION PLAN	
Revision:	2439/PL.19	

Charles James HOMES

Copyright: Paul Hewett Chartered Architect