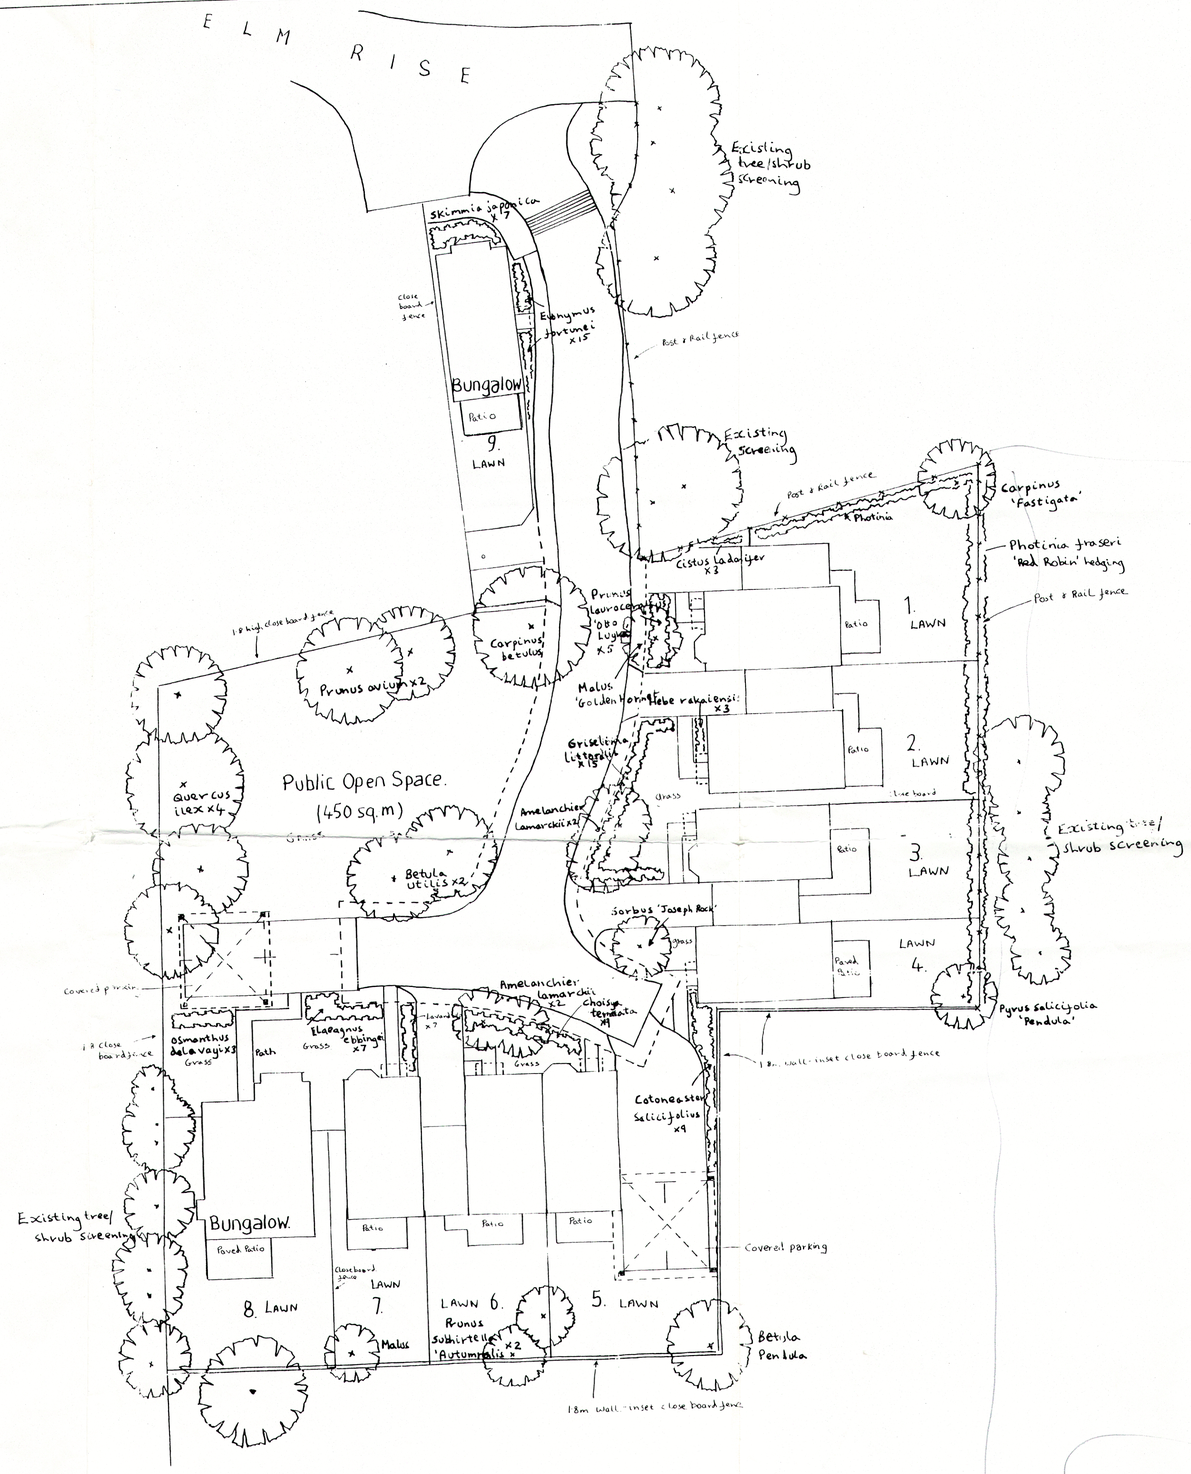


Client	CJH
Job	Development at Elm Rise Findon
DWG	Proposed Landscaping Outline
Date	23.01.2007 Scale 1:200
Drawn by	Will Carver
	FN1143/001

ARUN DISTRICT COUNCIL FN/43/06/