



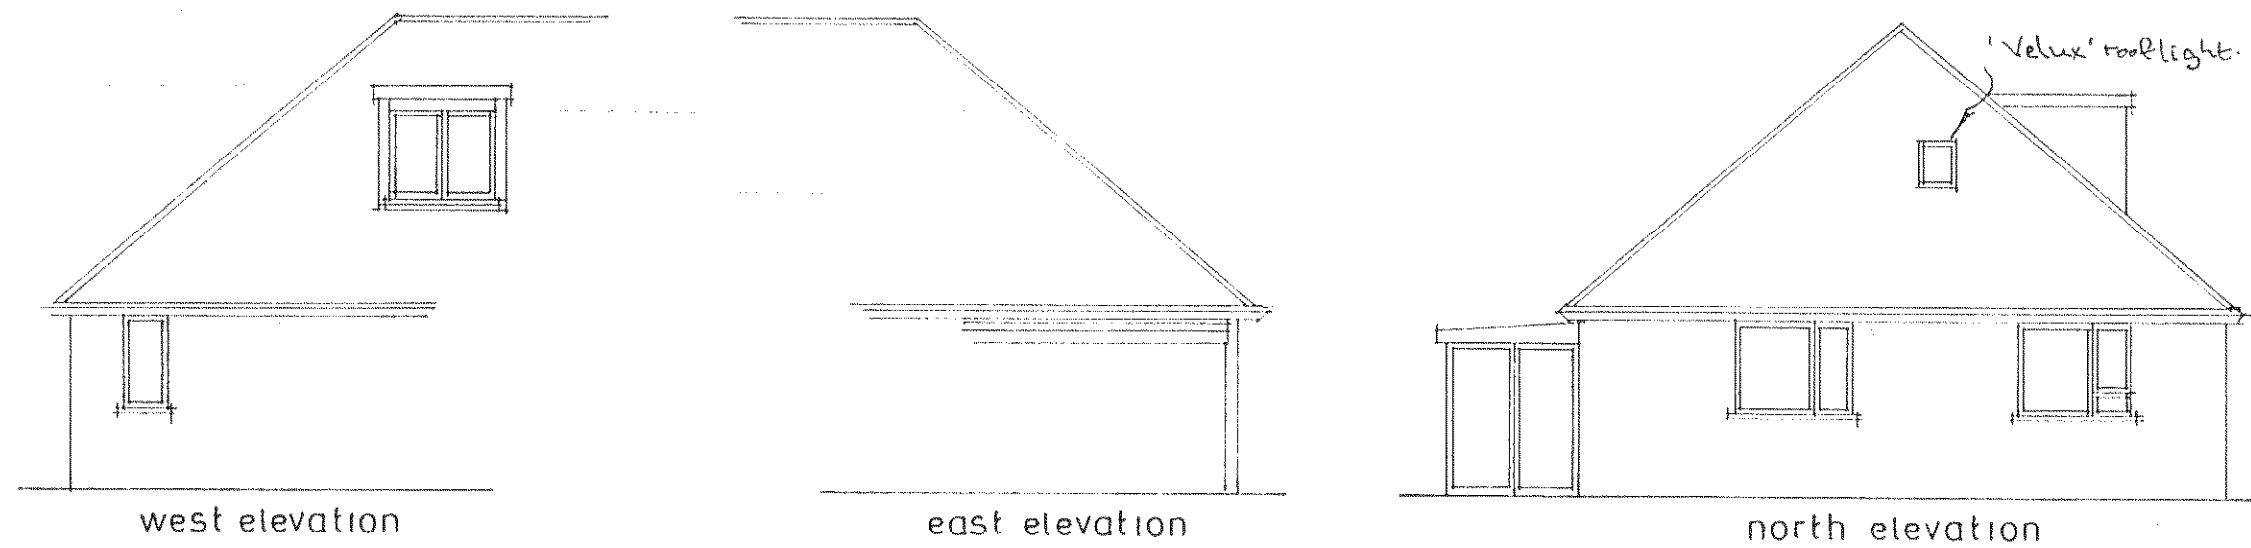

Existing Layout
31 Steep Lane
Findon
Scale 1:50 1:100
Drng no 477/02

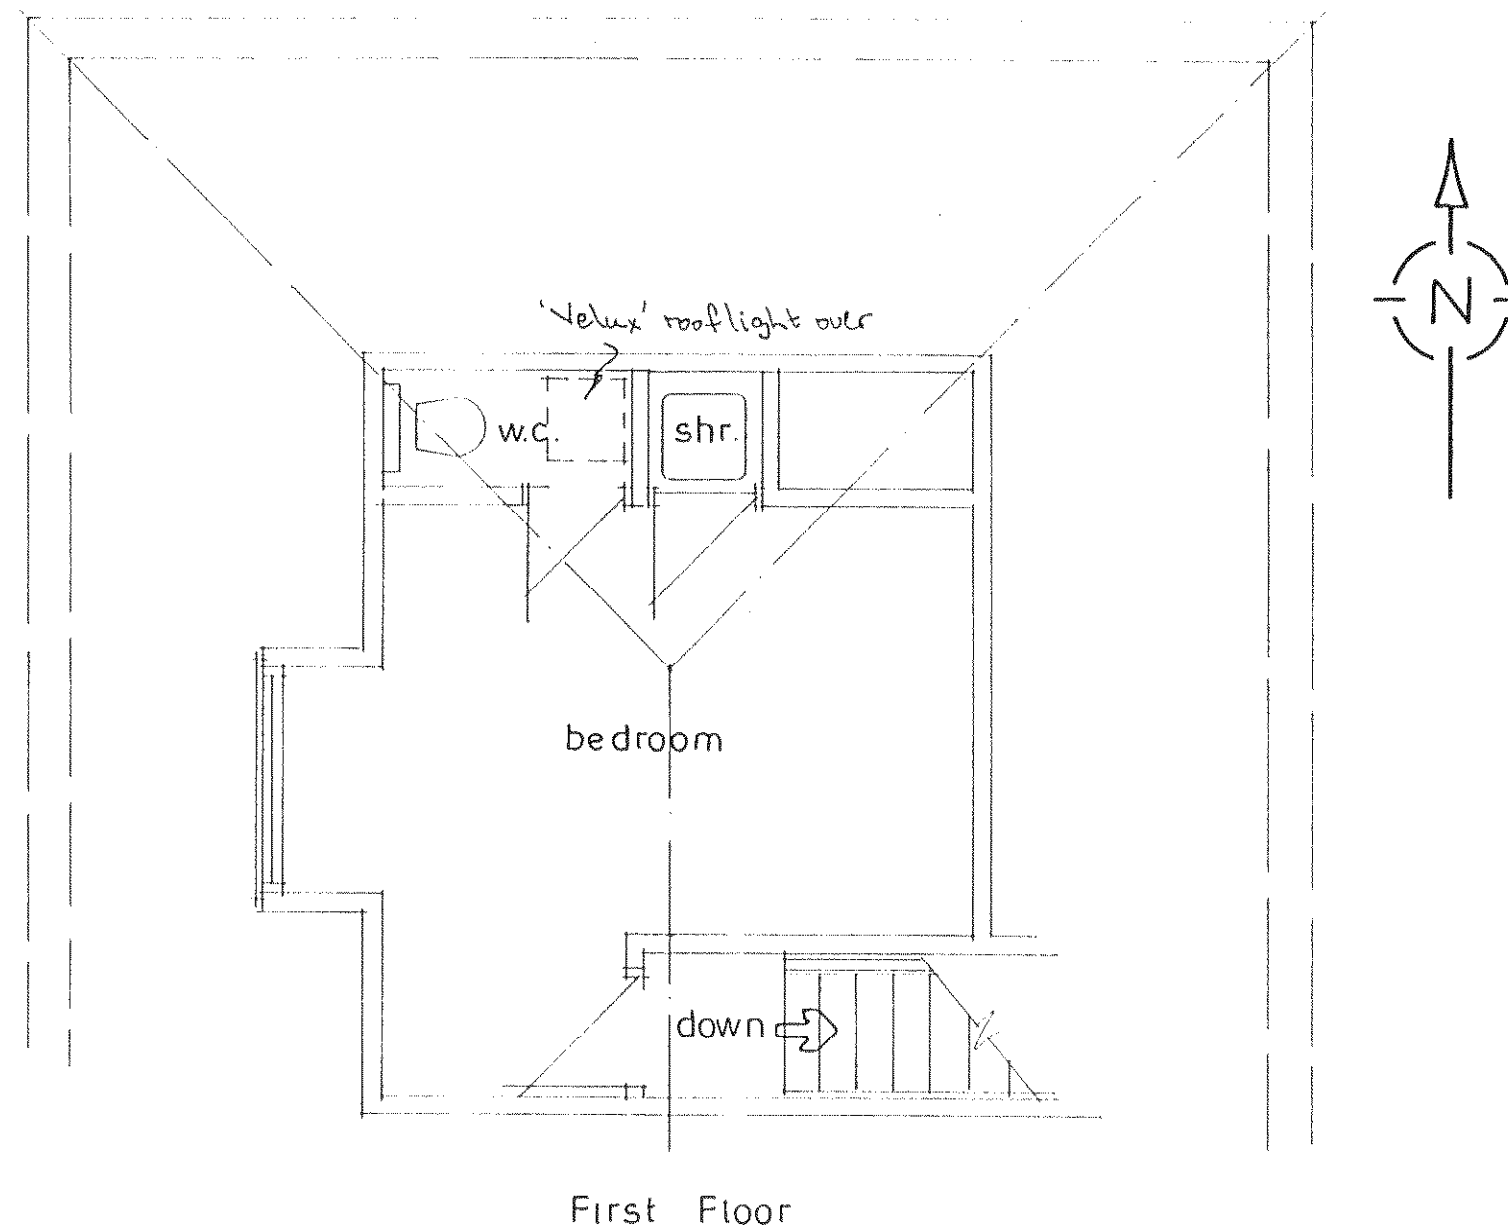