


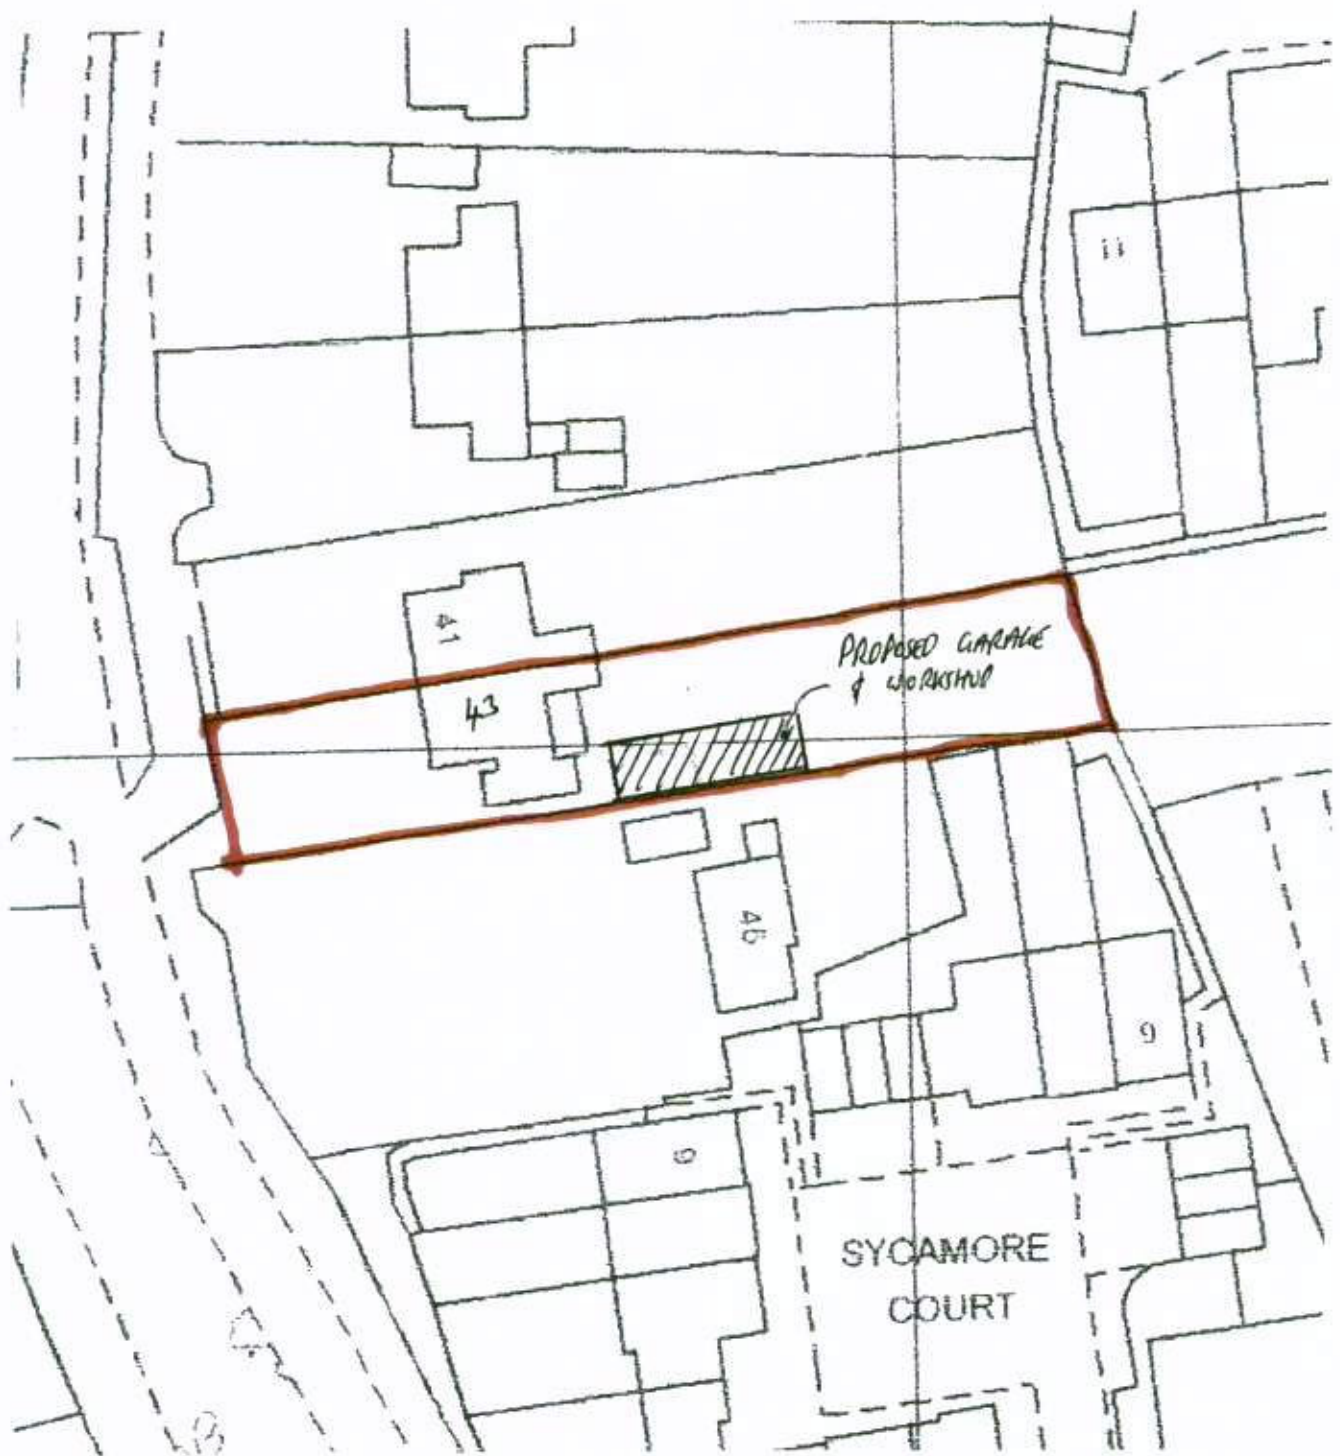

Client:

Mr J Wilkins
43 Cross Lane
Findon

Proposed work:

Replacement detached
garage

Org. title:

Block plan

Org. no.

WILKINS 03

Scale

1:500 @ A4

Rev:

Drawn:

24.06.10

Marlborough Designs (Sx) Ltd

11 Marlborough Road
Goring-by-Sea
Worthing
West Sussex
BN12 4EY

Tel: 01903 242302

Mob: 07808 763436

Email: mdsd@ntlworld.com