
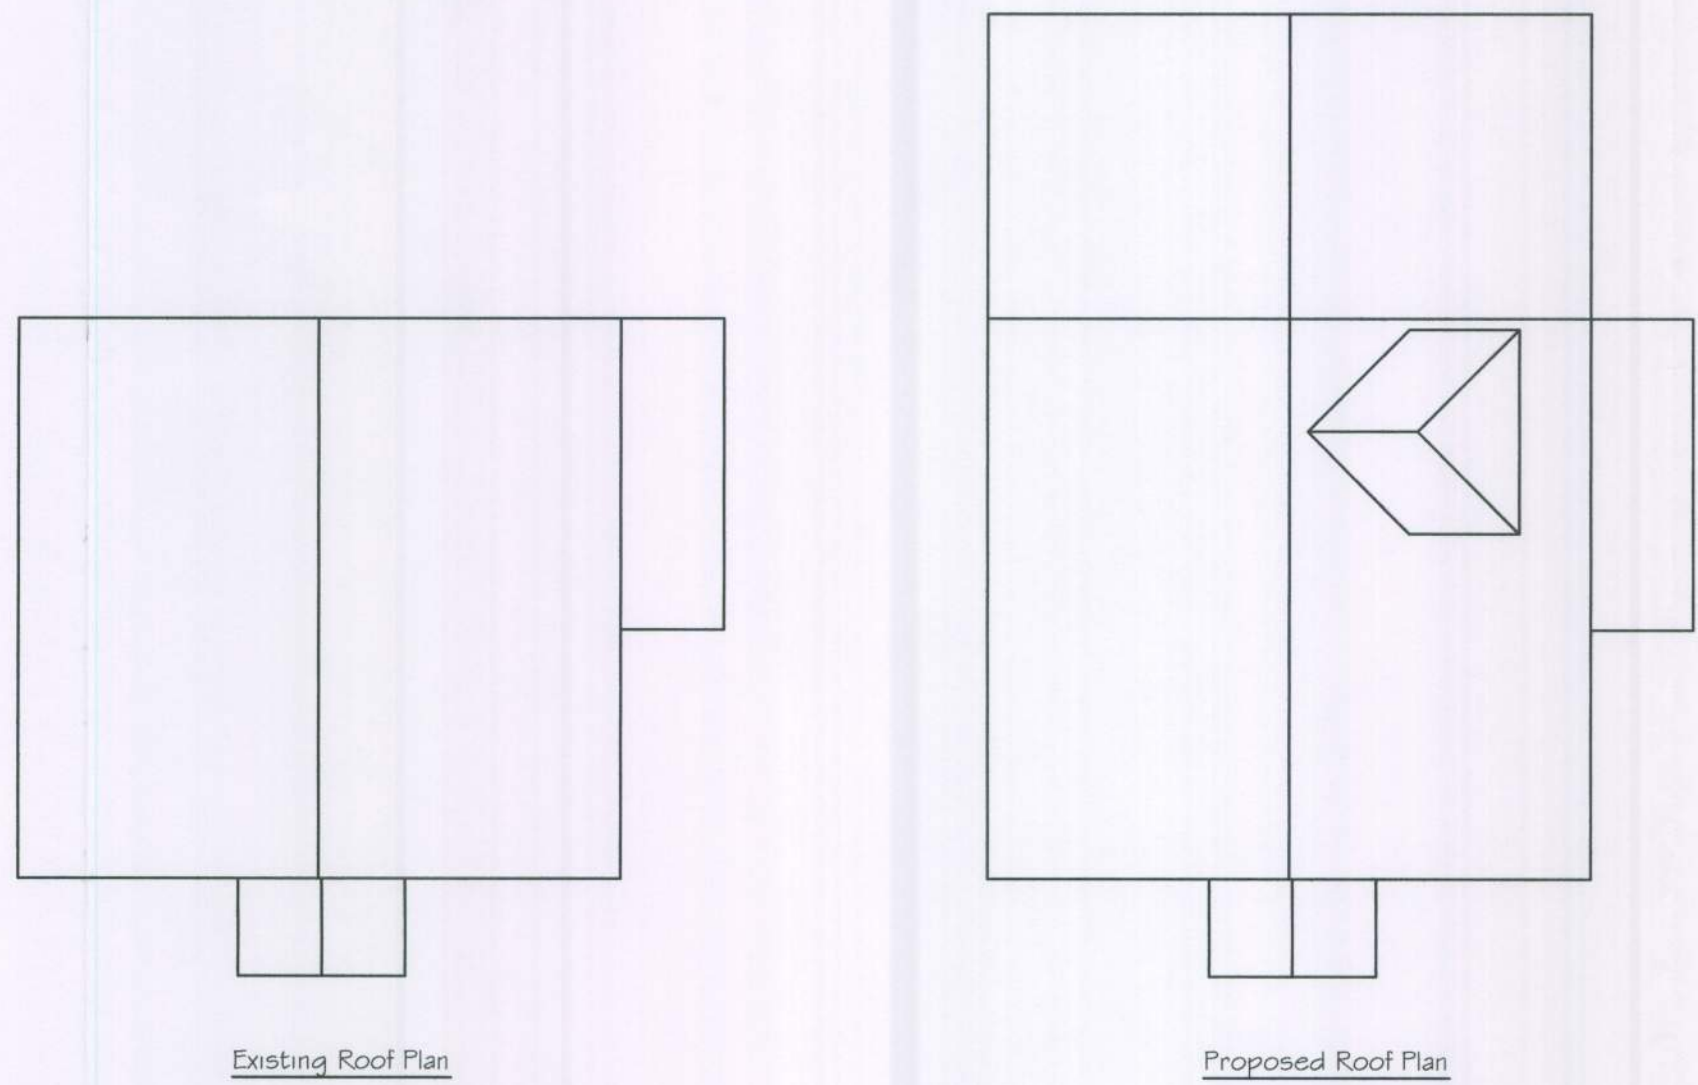


First floor side windows to be obscurely glazed and fixed shut up to 1700mm above floor level.

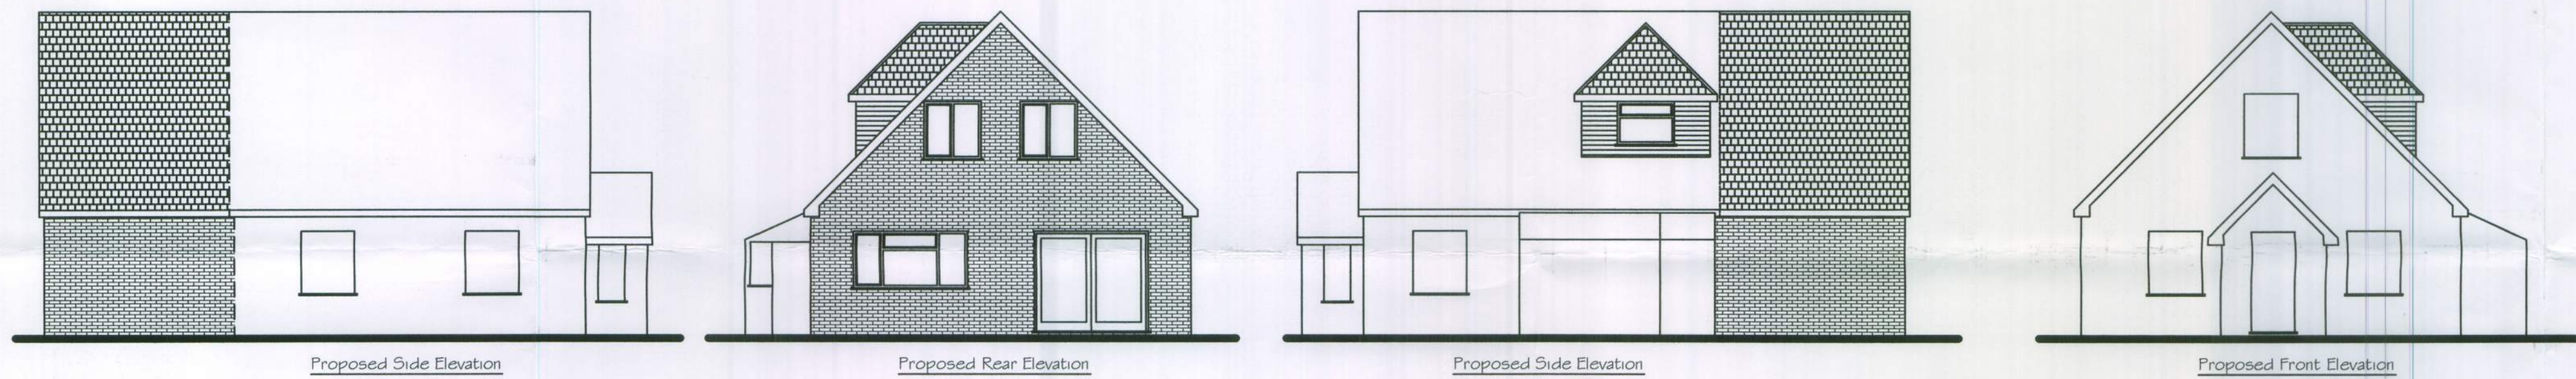

Tony Rogers Building Consultant	
Address: 40 Dawn Crescent, Upper Beeding, West Sussex, BN44 3WH	
Telephone: 01903 815225 Mobile: 07803 500364	
Rev.	Date
Revision Description:	
Client: Mr B Pearson	
Address: Glenthorne Findon Road Findon West Sussex	
Project: Proposed Rear Extension and Side Dormer	
Scale: 1:100	
Date: October 2010	
Drawing No: 10/ 612/ 02	
Drawn By: AWR	Revision: