N DISTRICT COUNCIL FN/5011/

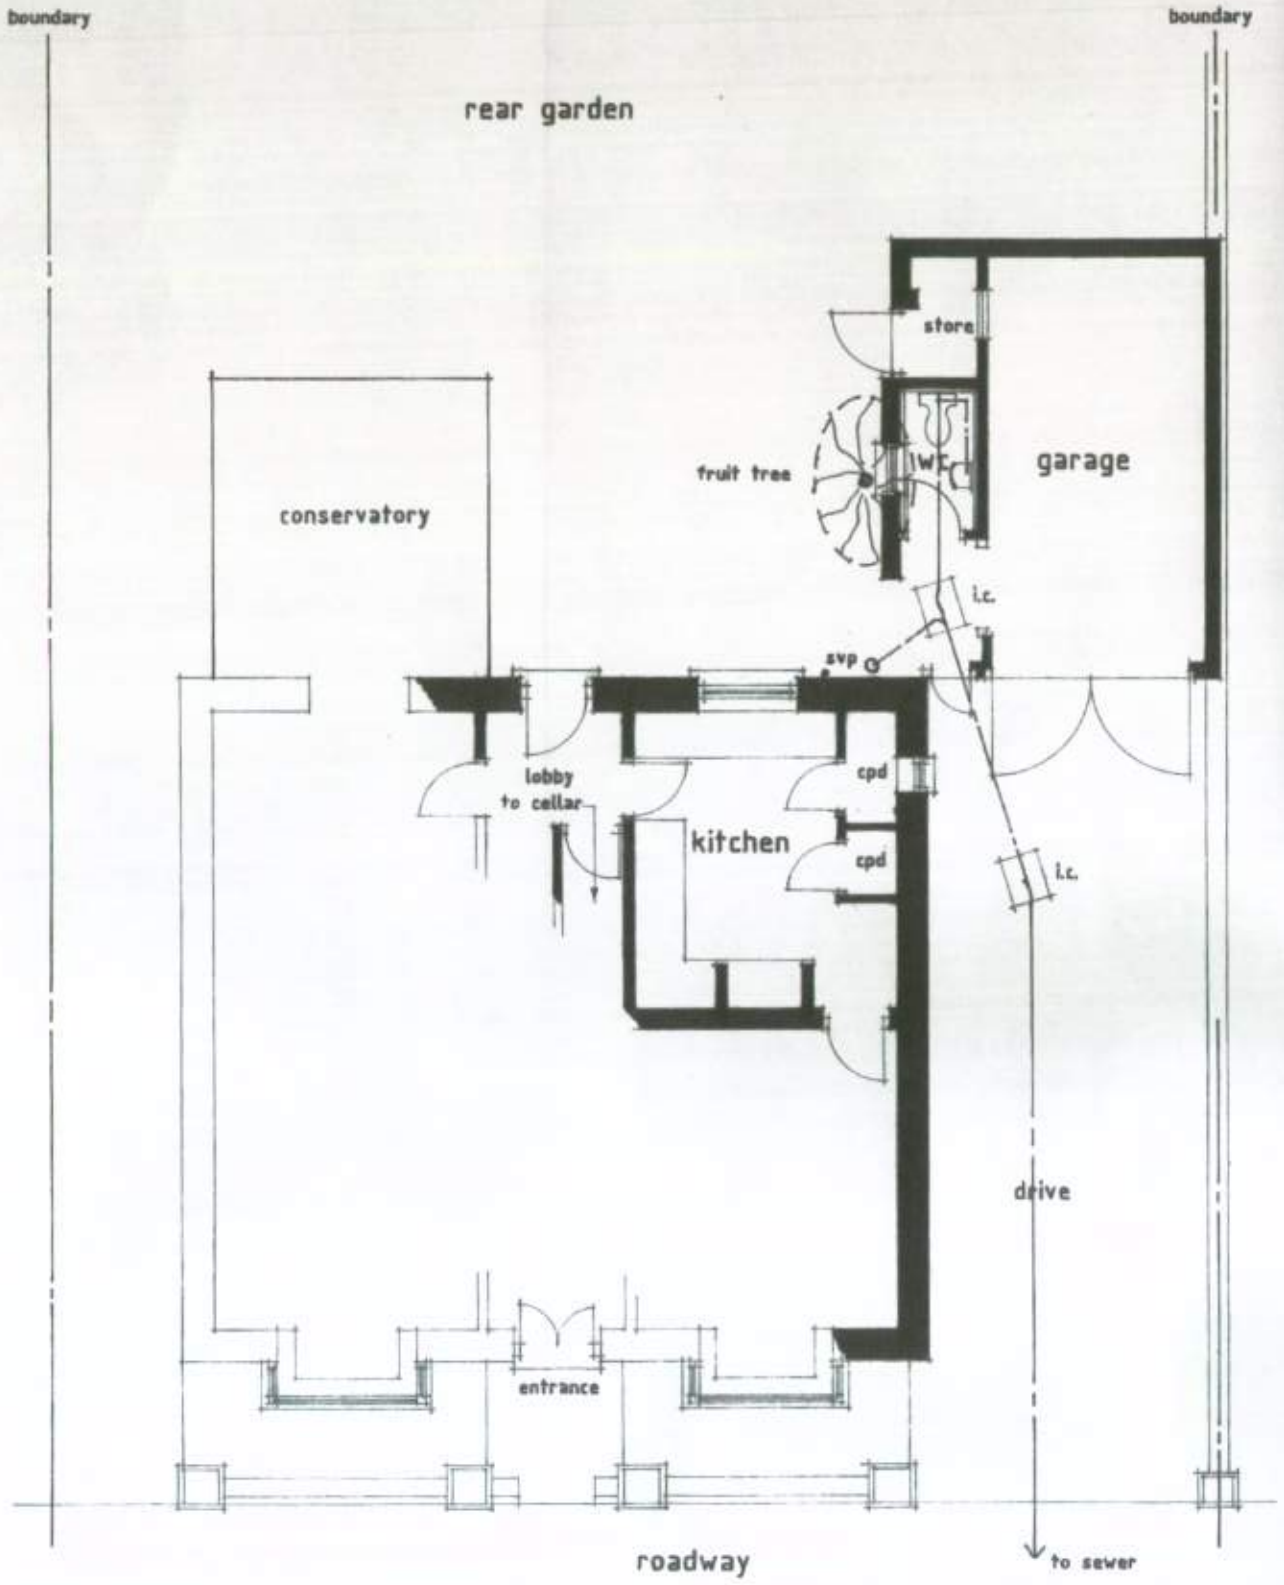

ground floor plan

0 1 2 3 4 5 scale bar

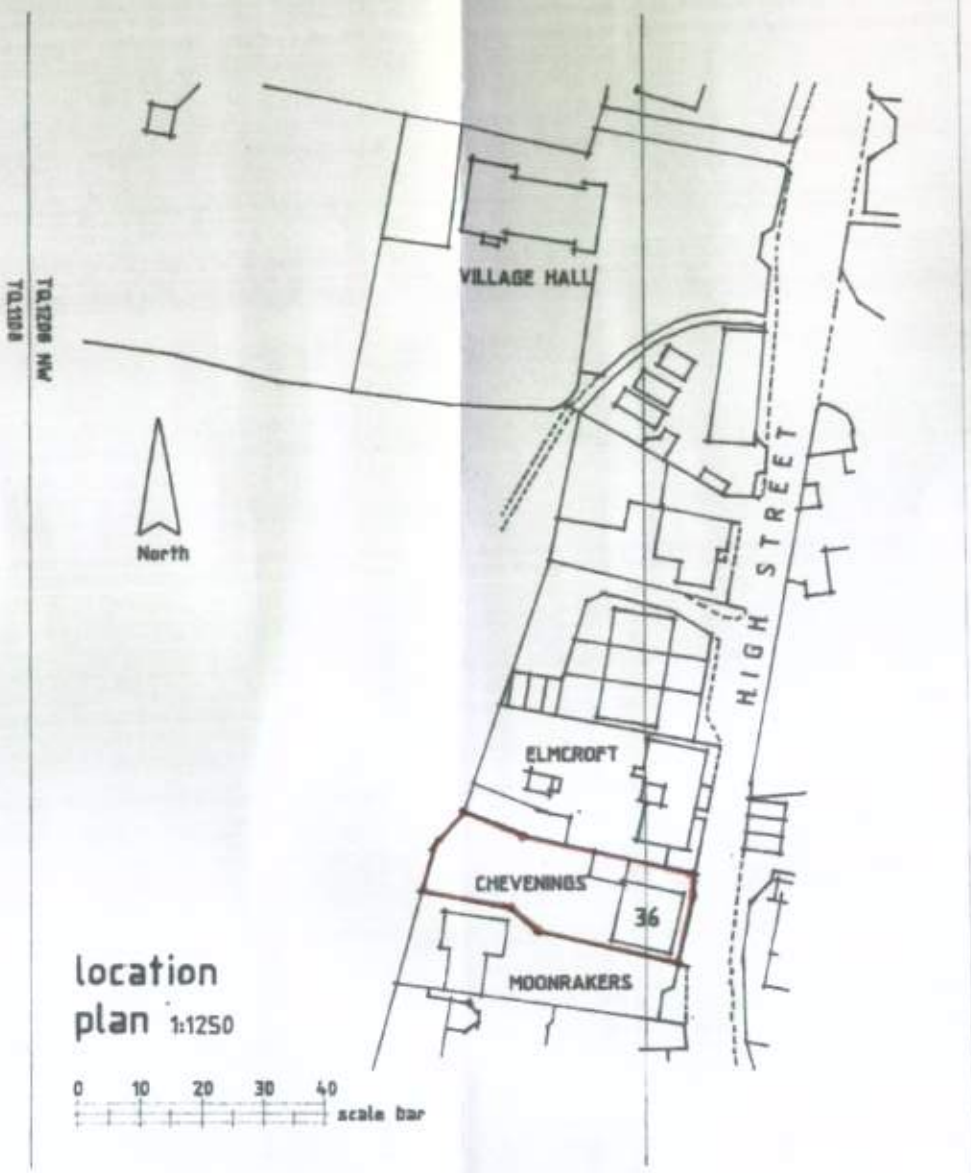

location plan 1:1250

0 10 20 30 40 scale bar

Proposed Extension to Garage at 'Chevenings' 36 High Street, Findon, West Sussex, BN14 0SZ.

Plans as Existing

scale = 1:100 & 1:1250 at A3

date : October 2011

Drawing No. 928/3/01