


ARUN DISTRICT COUNCIL			
No	FN	55	88
			RECEIVED

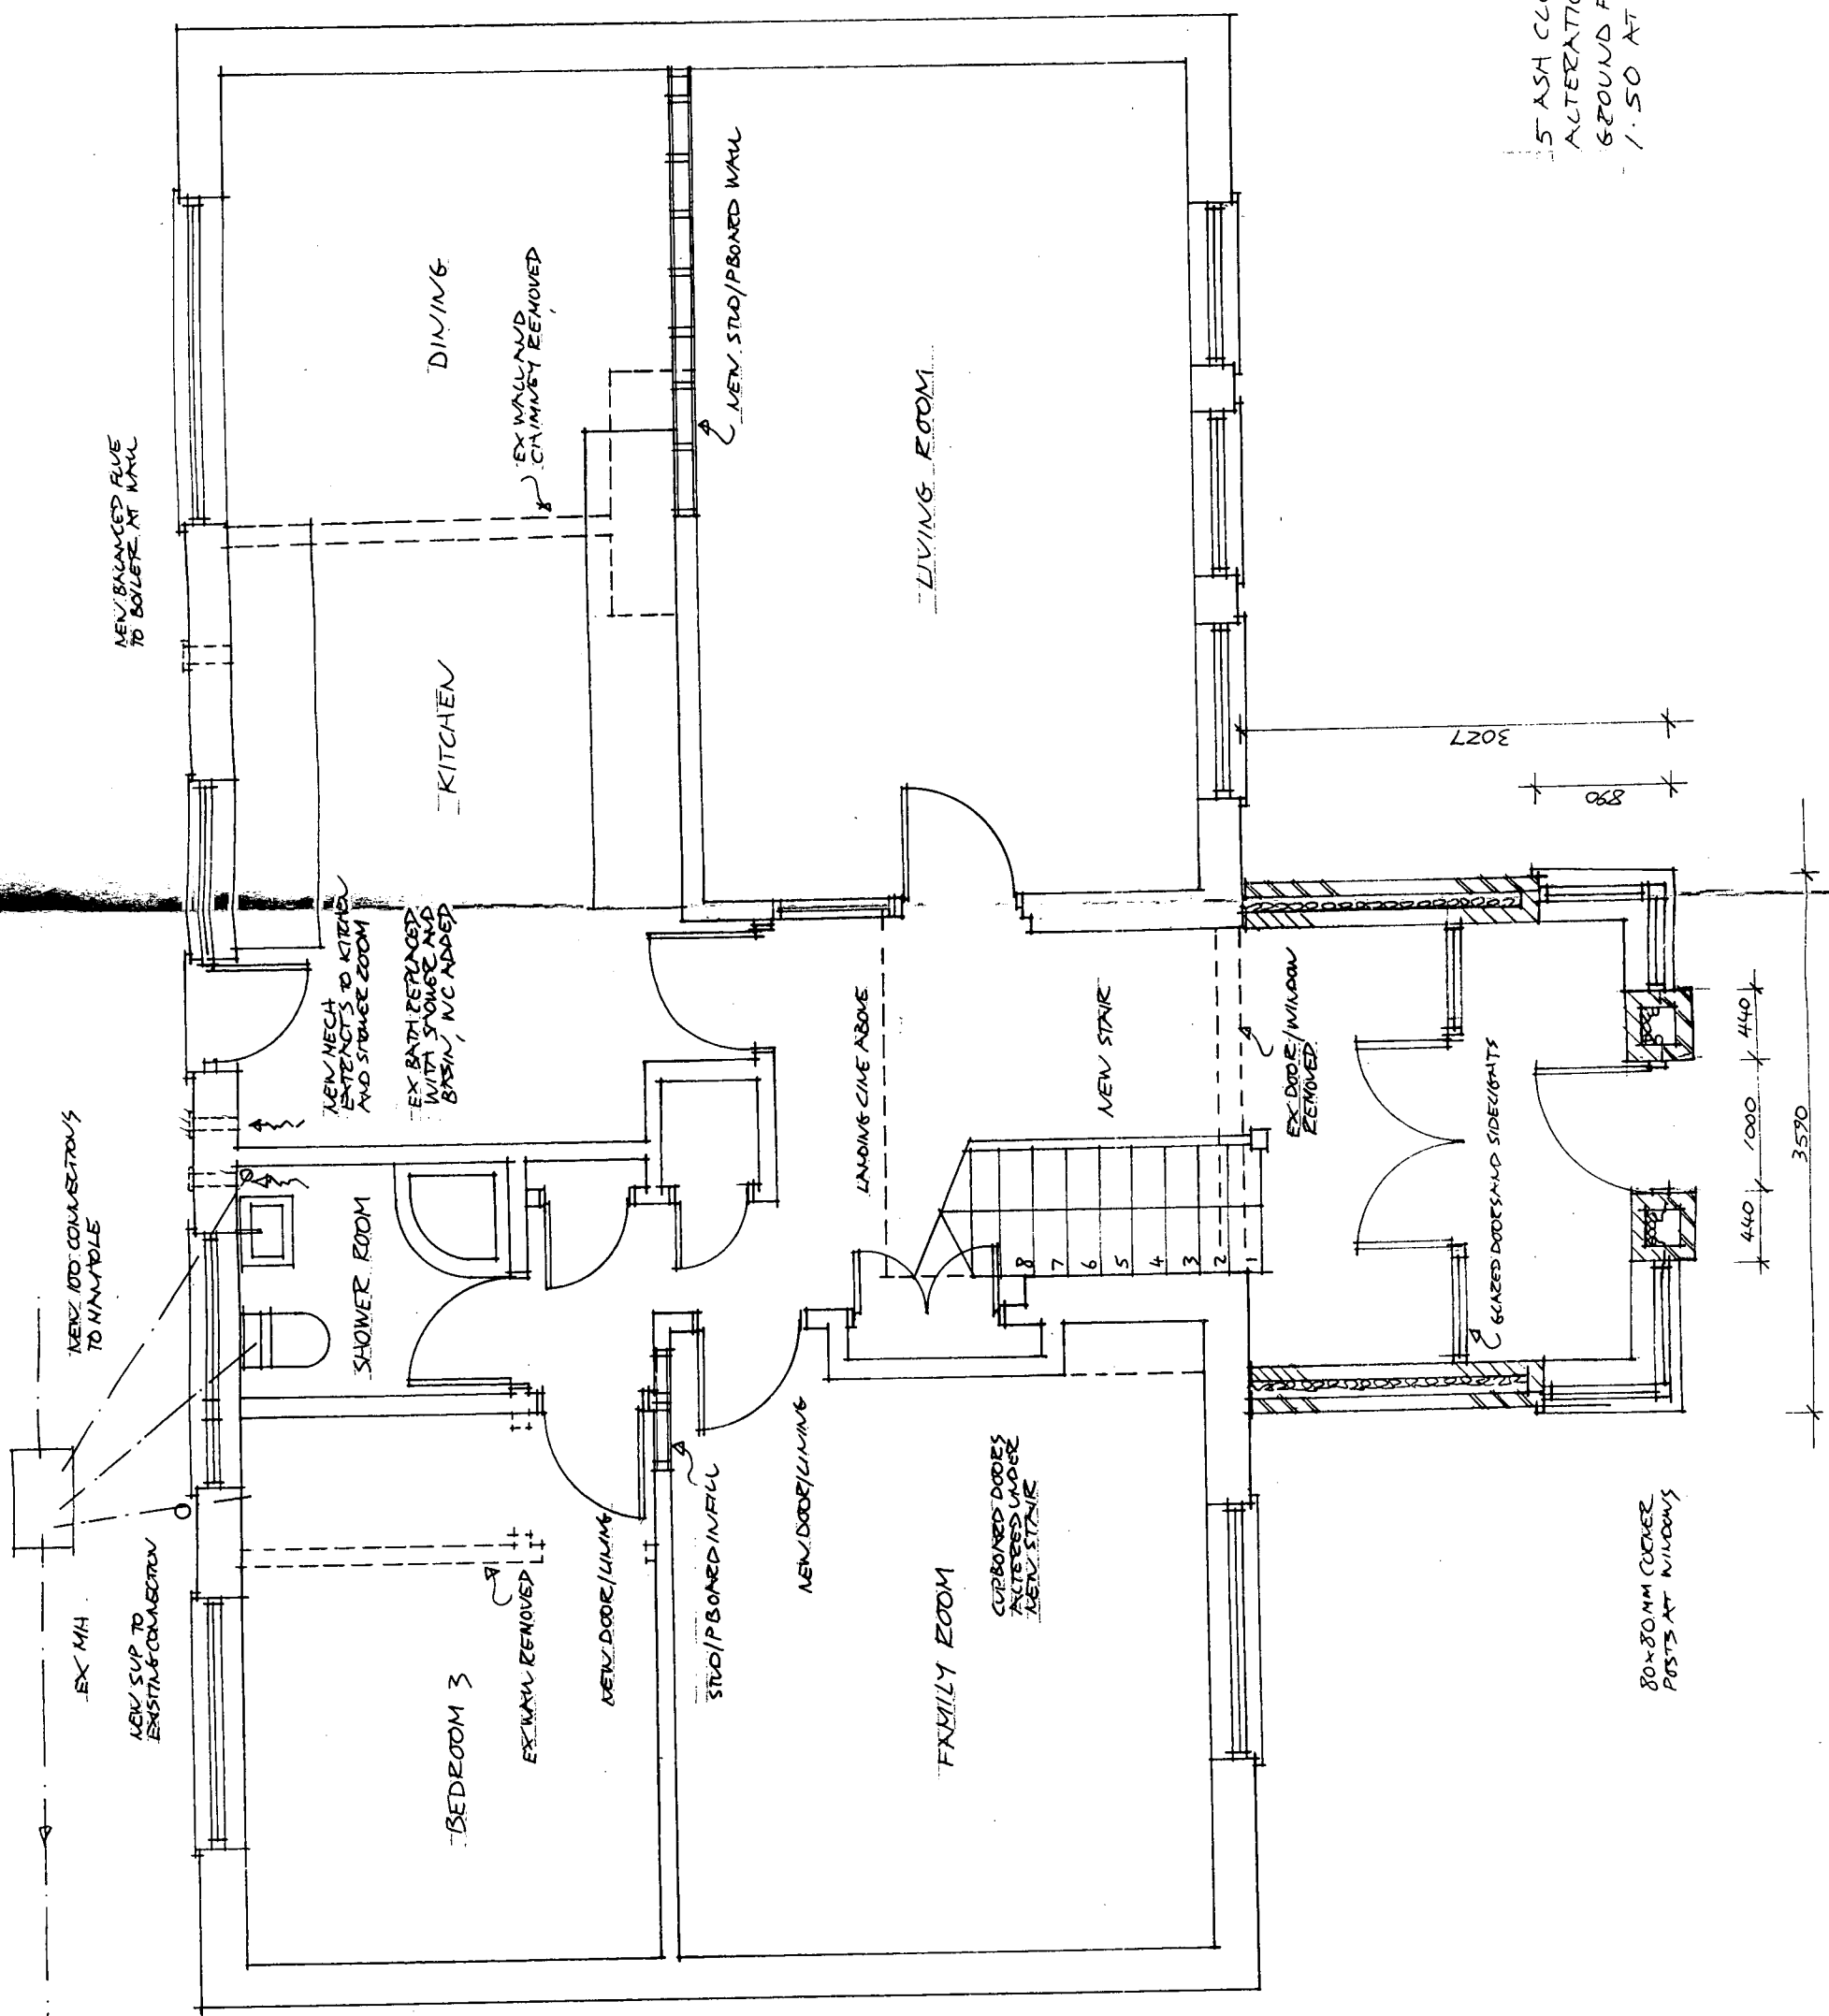

5 ASH CLOSE FINDON
ALTERATIONS AND EXTENSION
GROUND FLOOR PLAN
1.50 AT A3
DWG-01