



ARUN DISTRICT COUNCIL			
No.	FN	55	08
RECEIVED			

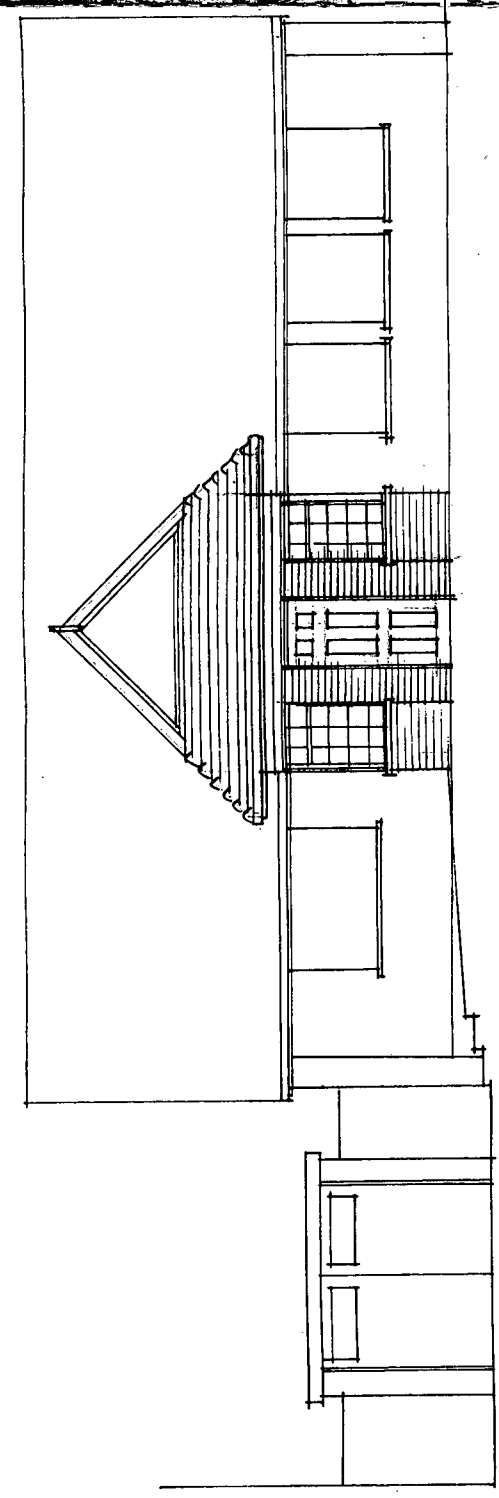


FRONT ELEVATION

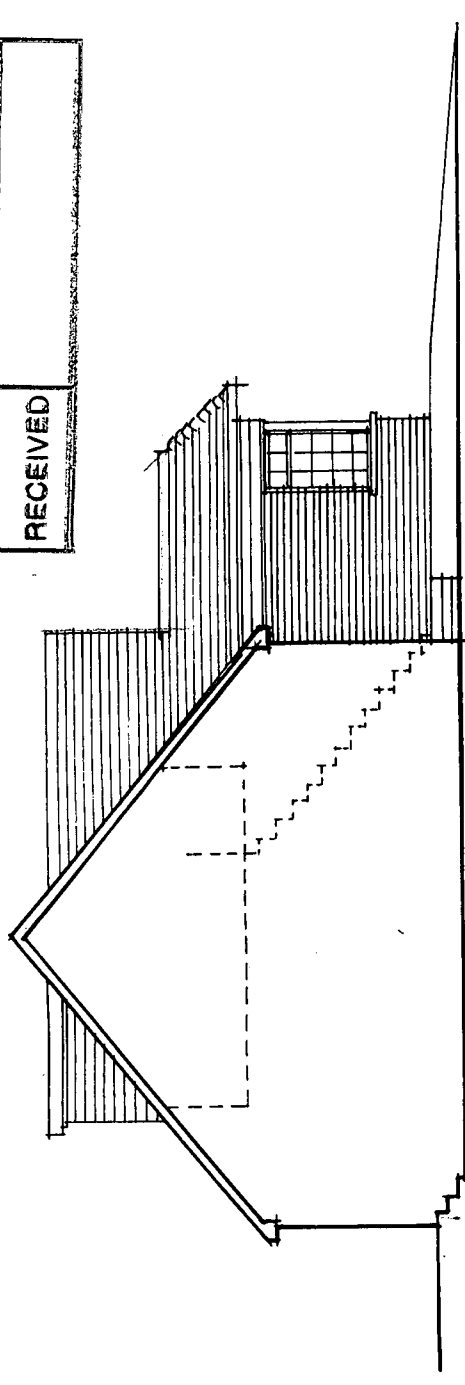


SIDE ELEVATION

EXTERNAL MATERIALS
ROOF: PLAIN TILES TO MATCH
EXISTING
WALLS: FACED BRICKWORK
PLASTER HAIRING
WINDOWS: WHITE UPVC SMALL
PAVE TO MATCH EXISTING
DOOR: HARDWOOD
FLAT ROOF: DARK GREY FELT

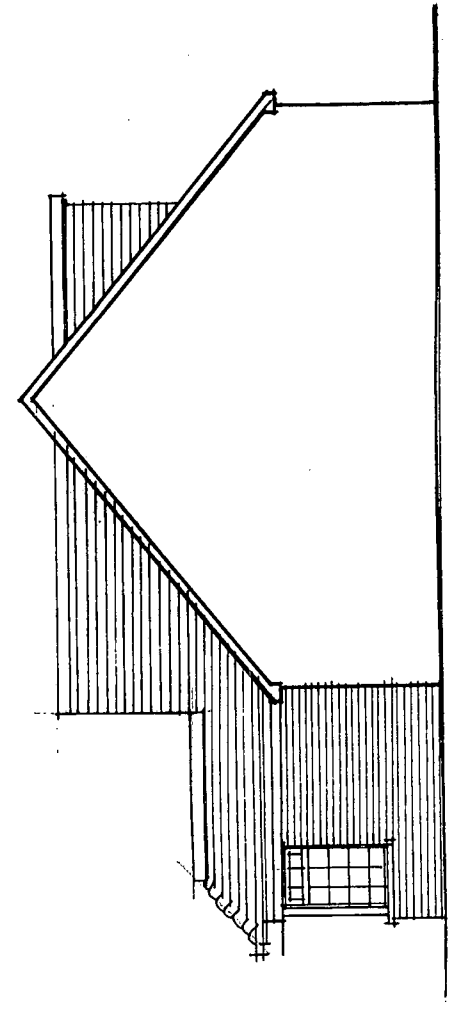

SIDE ELEVATION

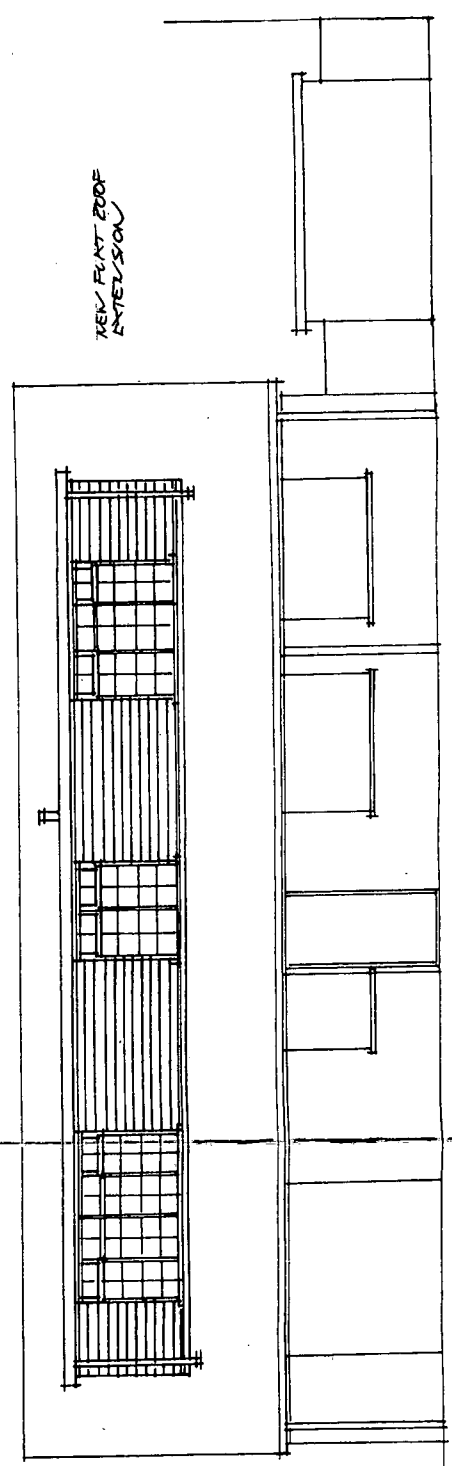

REAR ELEVATION

5 ASH CLOSE FINDON
ALTERATIONS AND EXTENSION
ELEVATIONS
1/100 AT A3
DWG 03